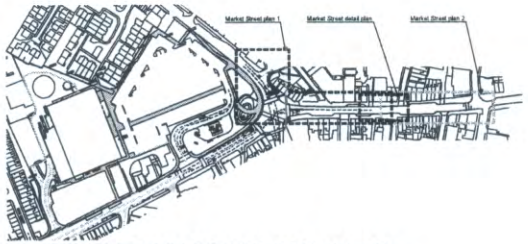

MARKET STREET LOCATION PLAN
1:2000

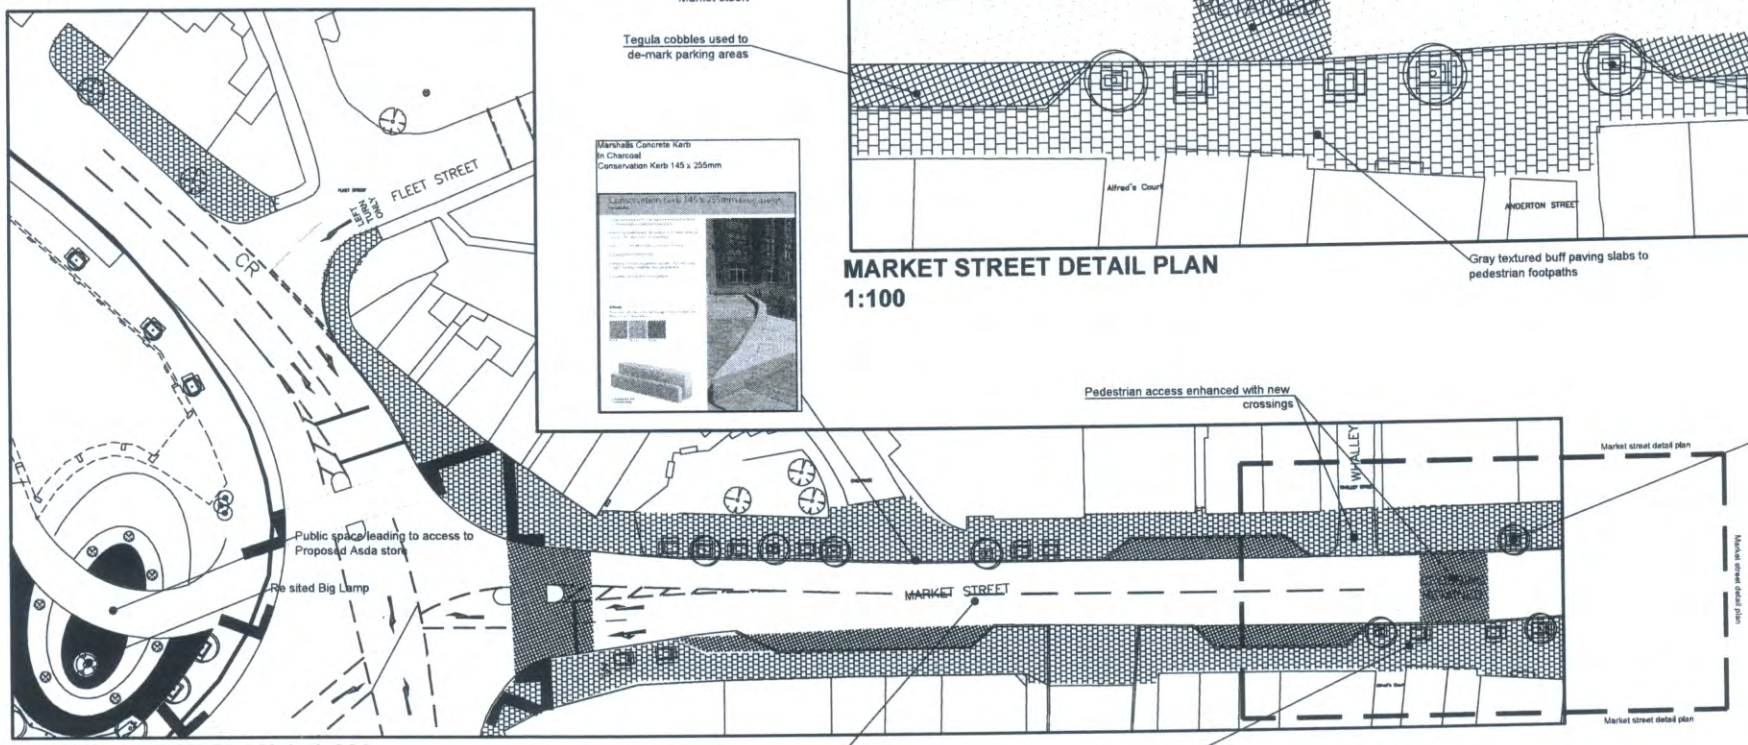

MARKET STREET DETAIL PLAN
1:100

Marshalls Concrete Kerb
In Charcoal
Conservation Kerb 145 x 255mm

The trees to be Carpinus betulus fastigiata (Hornbeam), a densely conical form of the common Hornbeam, excellent when planted as a specimen tree or where space is limited as it will remain in a columnar shape and fit well within the constraints of the Market Street setting.

Timber Planters:
Street Design Limited,
Unit 47 Hayhill Industrial Estate,
Barrow Upon Soar,

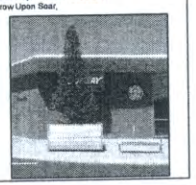

MARKET STREET PLAN 1. 1:200

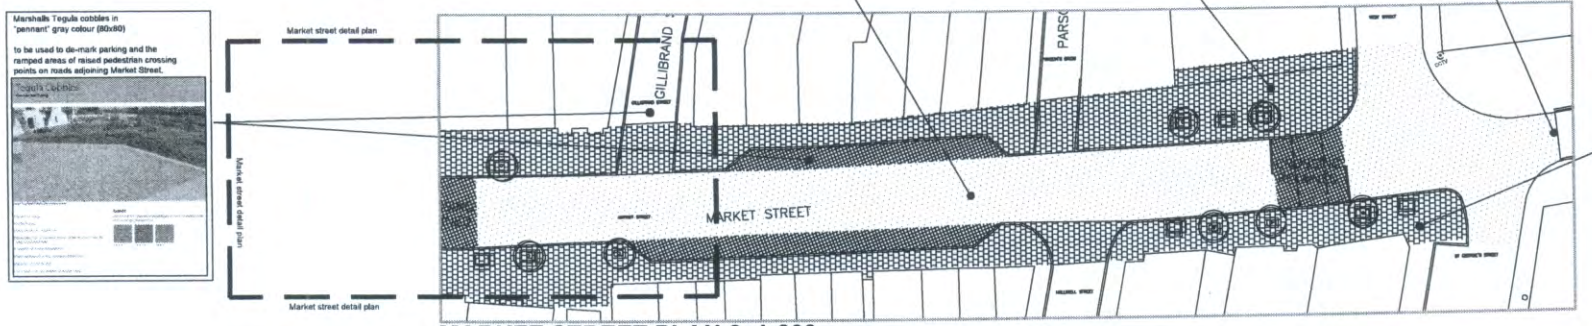

Marshalls Tegula cobbles in "pennant" gray colour (80x80)

to be used to de-mark parking and the ramped areas of raised pedestrian crossing points on roads adjoining Market Street.

Paving
"Gray textured Buff Paving Slabs" -
Marshalls range - Pastel 600 x 600 slabs.

to be used on all areas of paving including raised pedestrian crossings points on roads adjoining Market Street

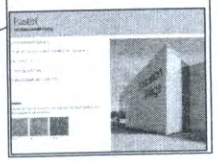

MARKET STREET PLAN 2. 1:200

© WCEC ARCHITECTS – DISCLAIMER:

XREF'S IN THIS DRAWING

PLEASE REFER TO LANDSCAPE ARCHITECTS DRAWING FOR LANDSCAPE PROPOSALS.

PLEASE REFER TO TRANSPORT PLANNERS DRAWINGS FOR HIGHWAYS PROPOSALS.

CLIENT
ASDA STORES LTD

PROJECT
CHORLEY
TOWN CENTRE
REGENERATION

TITLE
PROPOSED MARKET
STREET WORKS

DRAWING STATUS
FOR PLANNING

DRAWN	RJS	CHECKED	ATW
SCALE	AS SHOWN @A0		
DATE	SEPTEMBER 2009		

JOB NO.	DRAWING NUMBER	REV
07_035	PL_11	B

APPENDIX A