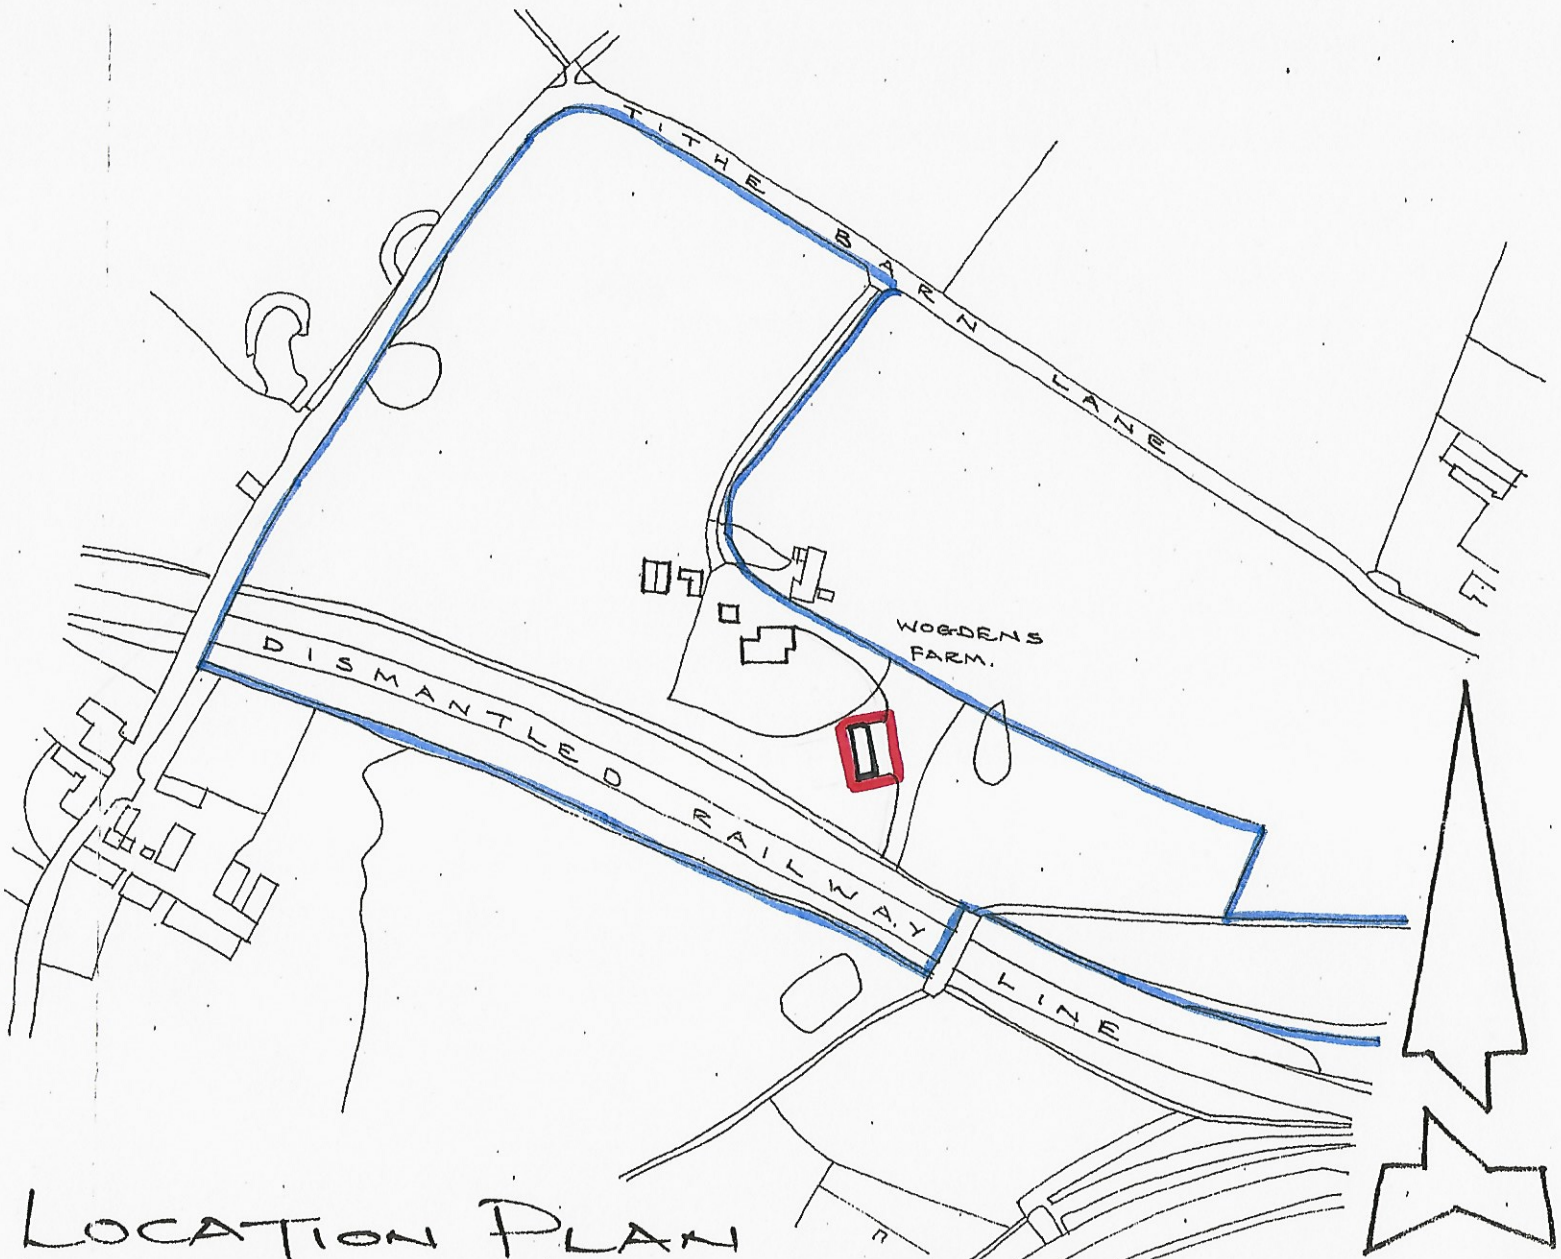

LOCATION PLAN
SCALE 1:2500. @ A4.