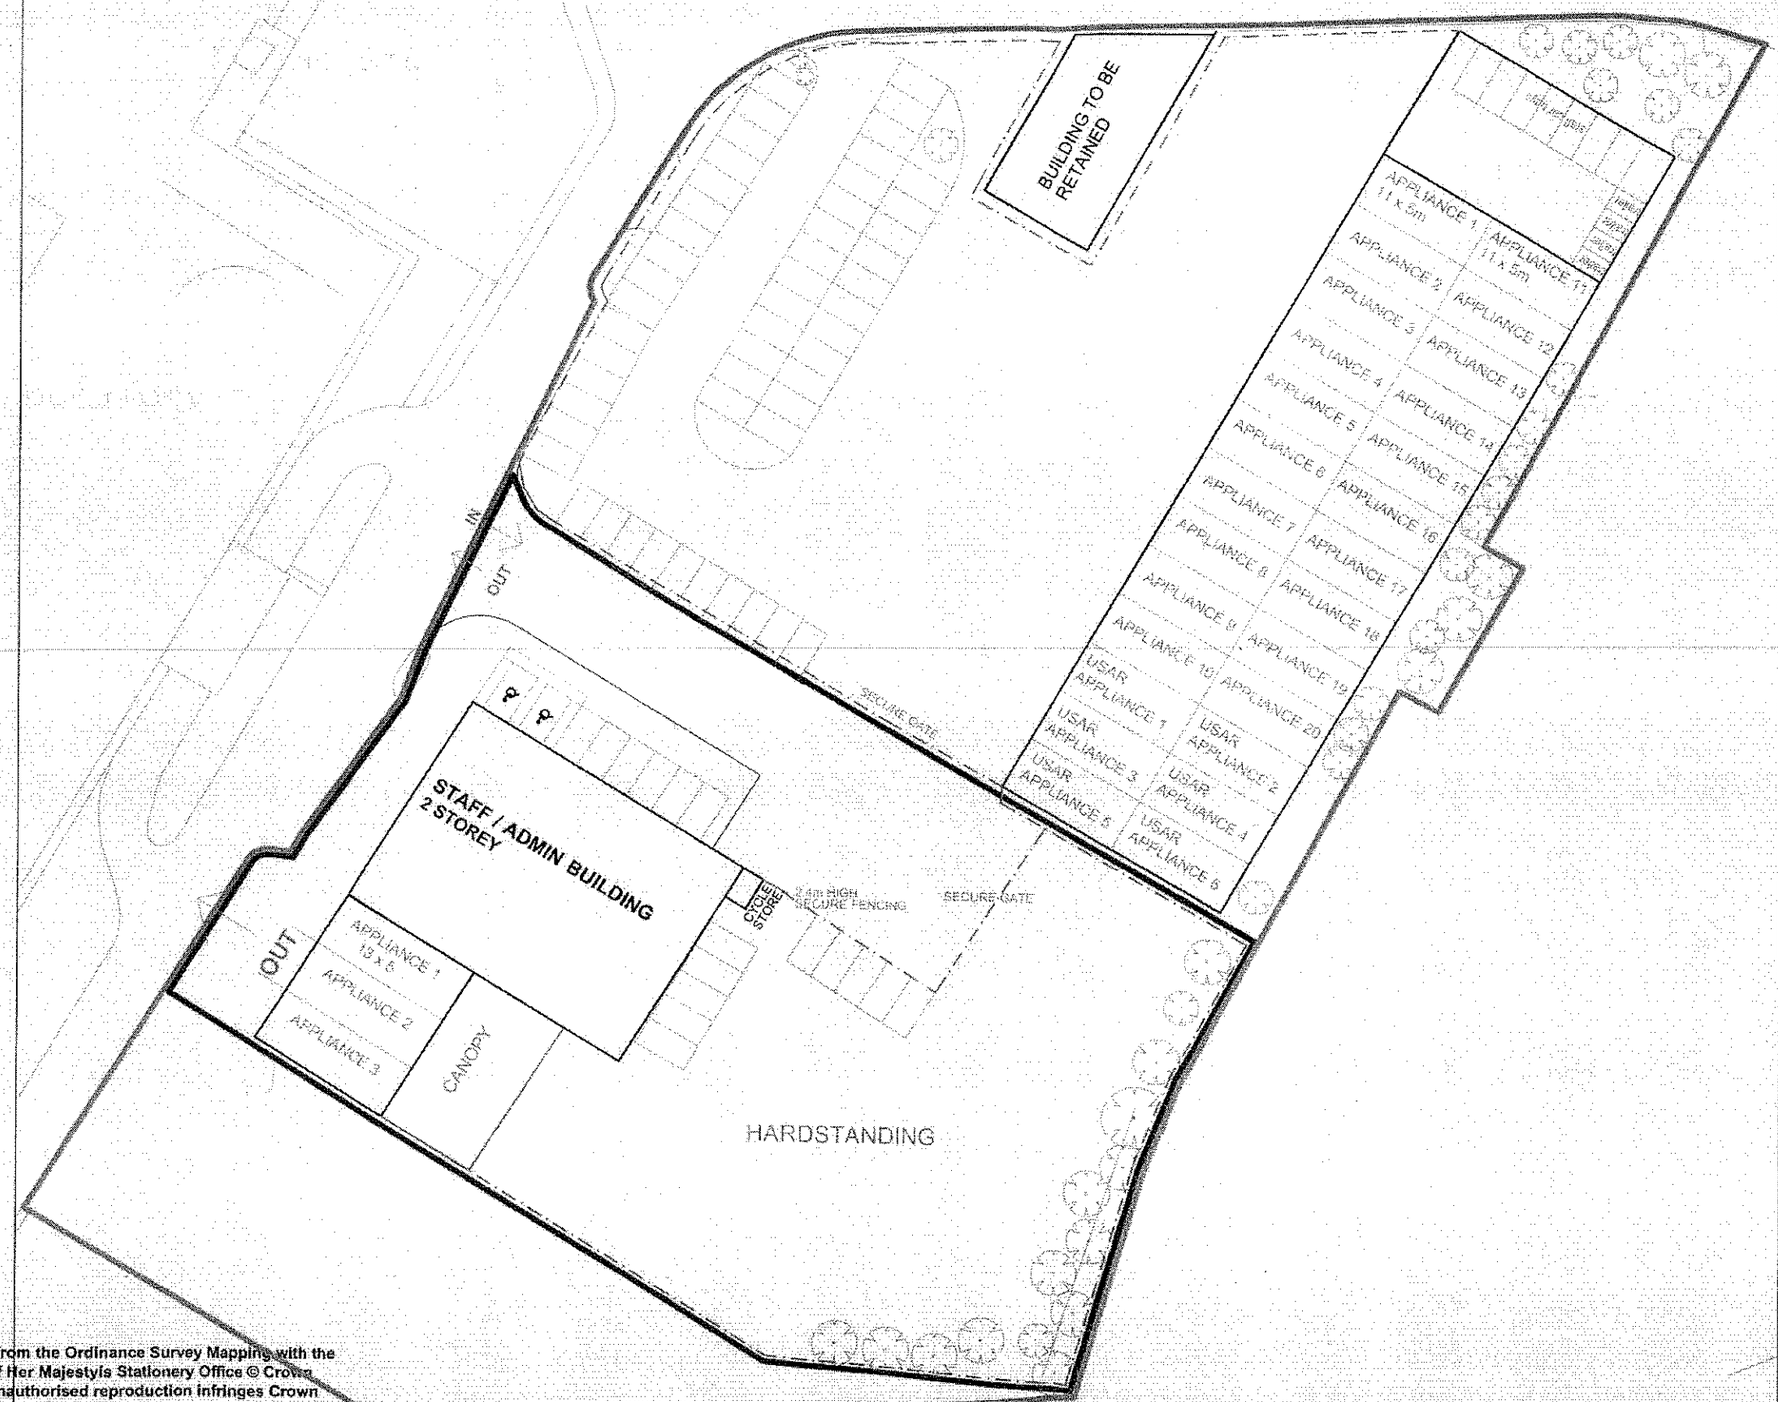

Reproduced from the Ordinance Survey Mapping with the permission of Her Majestyis Stationery Office © Crown Copyright. Unauthorised reproduction infringes Crown Copyright and may lead to prosecution or civil proceedings.

LANCASHIRE FIRE AND RESCUE AUTHORITY 100031299

N

CHORLEY BOROUGH COUNCIL
TOWN AND COUNTRY PLANNING ACT 1990
27 MAY 2009
AJ
THIS IS THE PLAN REFERRED TO IN APPLICATION No. 09/404

IMPORTANT
THE CONTRACTOR IS RESPONSIBLE FOR THE SETTING OUT THE WORKS. ALL DIMENSIONS MUST BE OBTAINED FROM OR CHECKED ON SITE.
FIGURED DIMENSIONS TO BE USED. DO NOT SCALE FROM DRAWING.

Rev	Revision	Date
B	LE - REVISED ACCORDING TO SPACE SCHEDULE VIII	MAR 2007
A	BUILDING SIZE AND CAR PARKING AMENDED	JAN 2007

Rochdale Metropolitan Borough Council working in partnership with Mouchel Parkman and Acivico to support regeneration

PROPERTY SERVICES
DESIGN & CONSTRUCTION SERVICES
St. Alban's House, Drake Street, Rochdale, OL16 1UZ

Client
LANCASHIRE FIRE AND RESCUE SERVICE

Project
CHORLEY FIRE STATION TRAINING CENTRE USAR

Title
PROPOSED SITE PLAN

Drawn	Date	Project No.
IP	NOV. 2006	012090
Scale		Dwg. No.
1:500		104/01/B