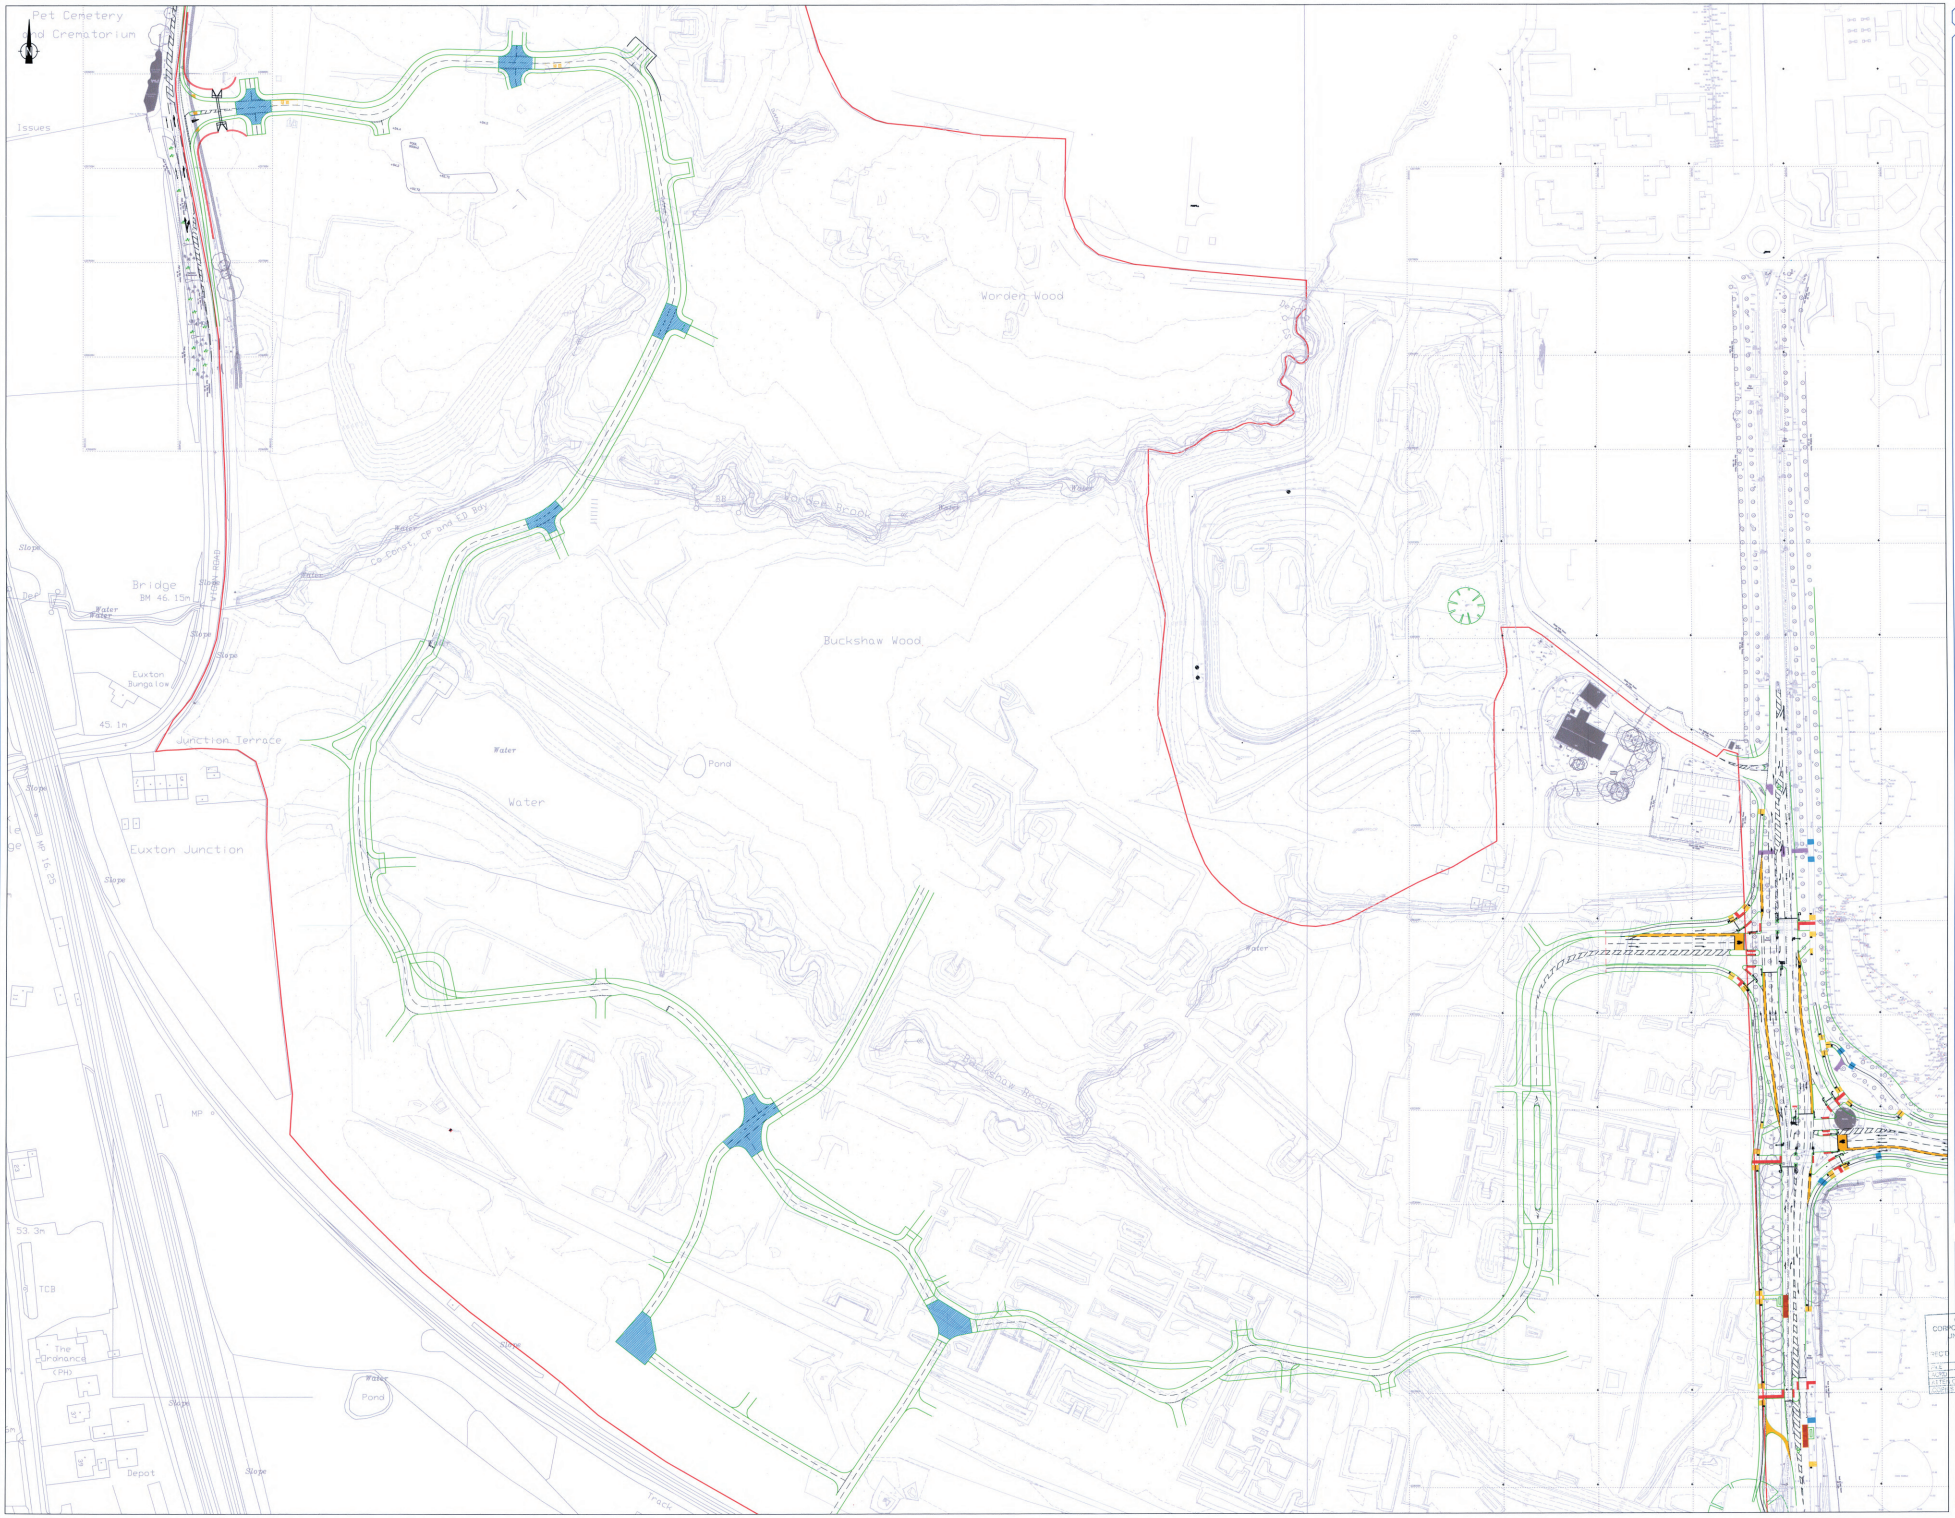

Notes

Key

Area of alternative surface material to be provided in accordance with agreed Design Code

REVISIONS

REV	DESCRIPTION	DATE	BY
-	-	-	-

Singleton Clamp & PARTNERS
Consulting Engineers and Transportation Planners
2 Mount Street, Albert Square, Manchester, M2 5WQ
Tel 0161 832 4400, Fax 0161 832 5111, Email consult@singletonclamp.co.uk

Client: CHORLEY COUNCIL
CORPORATE SUPPORT SERVICES
PRINCIPAL STREET OFFICES

BAe SYSTEMS LIMITED

RECD 23 FEB 2011 A0
11/00080

Job Title: GROUP 1, CHORLEY

Drawing Title: PROPOSED ON-SITE SPINE ROAD LAYOUT

Drawing No.	Date
SCP/09287/SK008	NOVEMBER 2010

Filepath: Scp09287/sk008 - Rev B.dwg

Revision	Drawn By	Scale
B	LK	1:1000 @ A0

Checked	Approved
LK	JRB