0m 50m 100m 150m 200m

1 : 1250

CHORLEY COUNCIL
CORPORATE SUPPORT SERVICES
UNION STREET OFFICES
REC'D 16 MAY 2011
FILE
ACKD
ATTEN OF

general notes:
do not scale the drawing.
all dimensions to be checked on site prior to commencement of work and any discrepancy shall be immediately reported and resolved prior to work commencing. this drawing is to be read in conjunction with all relevant drawings and specifications relating to the job whether or not indicated on the drawing. Copyright reserved to mck associates ltd. and this drawing may not be used or reproduced without prior written consent.

11/420

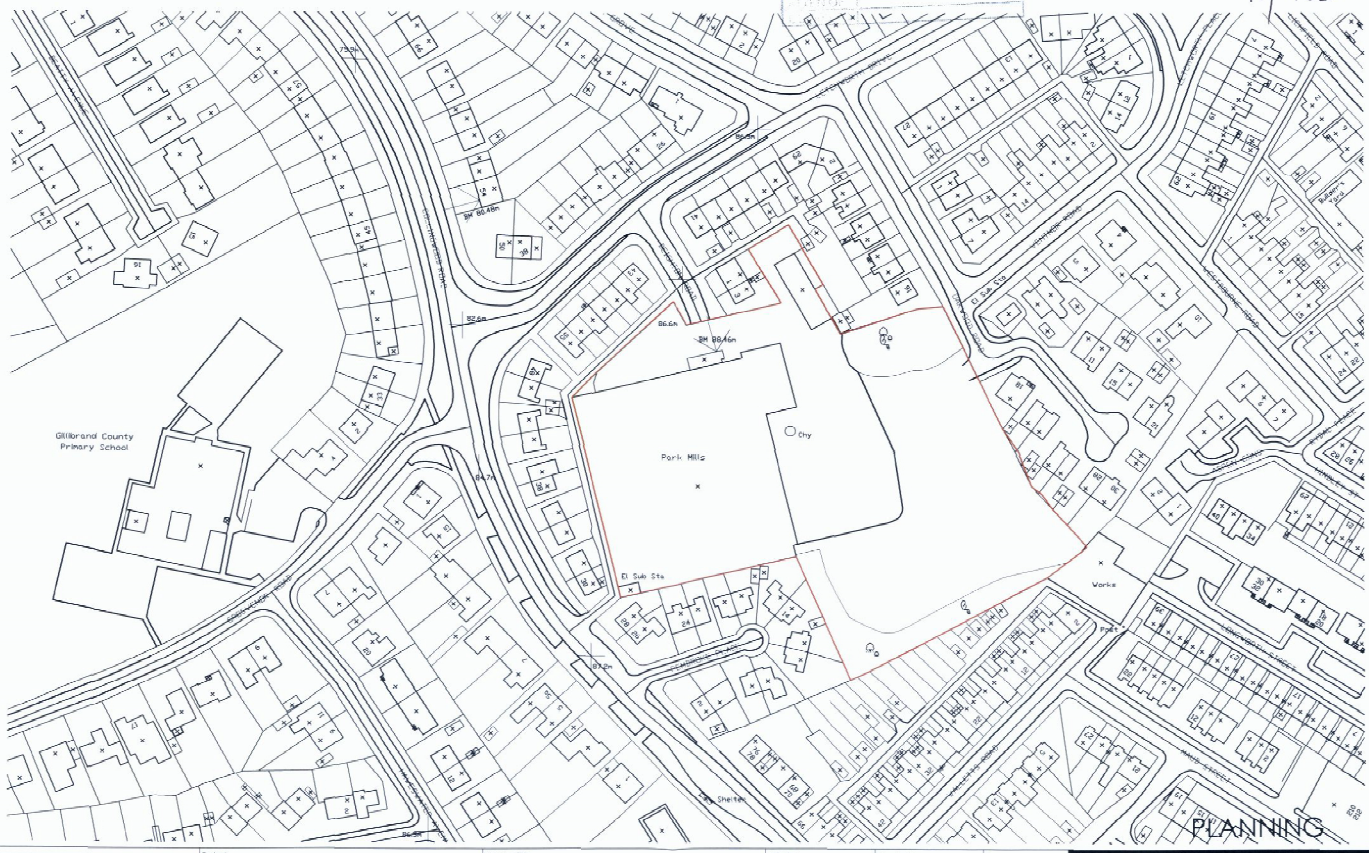

Client:	Project:	Drawing Title:	Job No:	Drawing No:	Rev:
JONES HOMES	Deighton Road, Chorley	OS Plan	OS01		
			Drawn: / Checked:	Scale: 1:1250	Date: AUG 09

mck associates limited
architecture ▪ building surveying ▪ project management
burnaby villa ▪ 48 watling street road ▪ fulwood ▪ preston ▪ pr2 8bp
tel: 01772 774510 fax: 01772 774511 mck@mckassociates.co.uk