RevNo	Revision note	Date	Signature	Checked

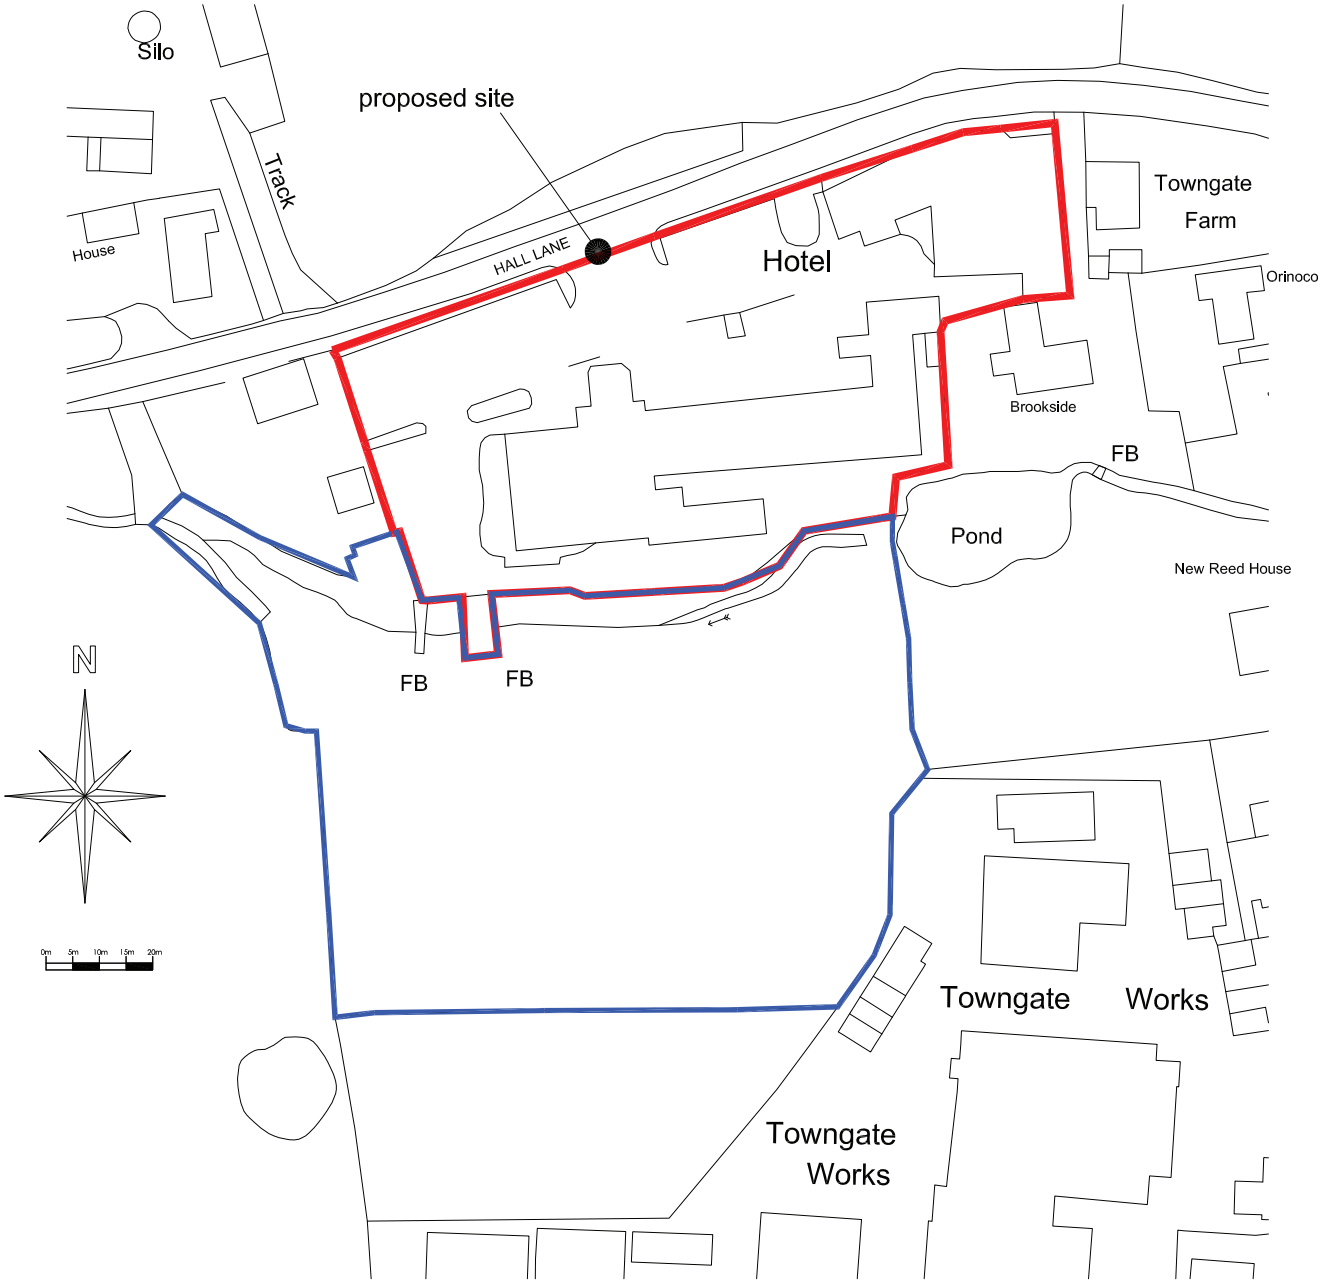

BLOCK PLAN 1:500

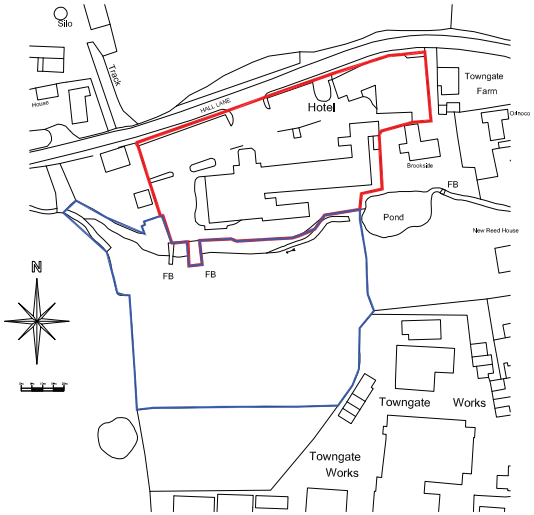

LOCATION PLAN 1:1250

PAB Architects
Chartered Architects Ltd

PROJECT: Proposed Nursing and Leisure Facility
Mawdesley Hotel,
Hall Lane, Mawdesley
Nr Ormskirk,
L40 2QZ

CLIENT: Stocks Hall Care Homes Ltd.

Drawing Title
Ordnance Survey Plan
Block Plan

Drawing No.: 1039-PL-08
Date: July '11
Scale: 1:1250, 1:500 @ A1
Revisions:

Renaissance Studio, No 1 Derby St, Leigh, Lancashire WN7 4PF
Telephone: 01942 676360 . Fax: 01942 682084
Email: paulbaines@btconnect.com . www.pabarchitects.co.uk

PDF Created with deskPDF PDF Writer - Trial :: http://www.docudesk.com