RevNo	Revision note	Date	Signature	Checked

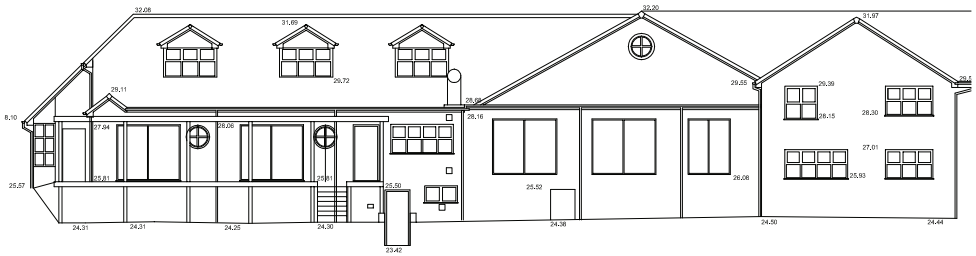

EXISTING SOUTH ELEVATION 1:100

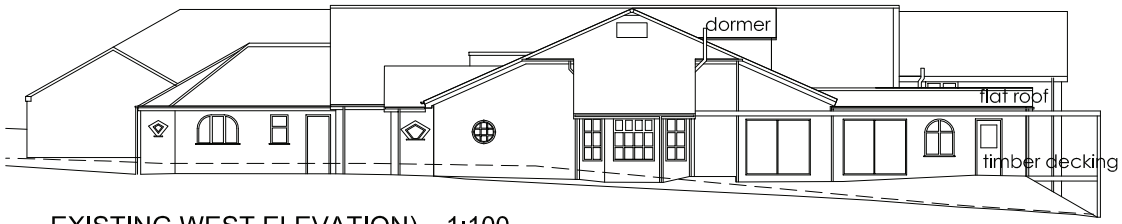

EXISTING WEST ELEVATION) 1:100

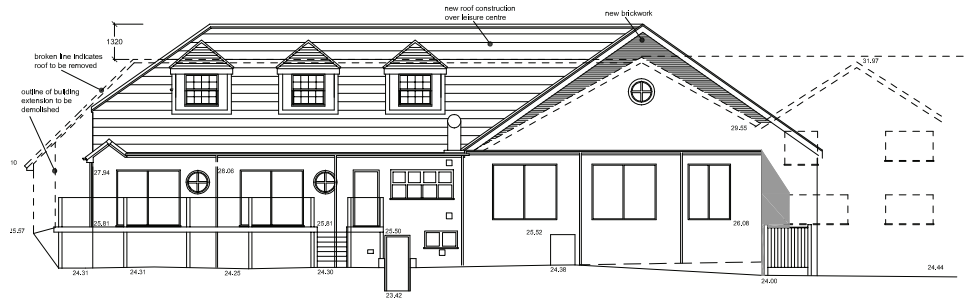

PROPOSED SOUTH ELEVATION 1:100

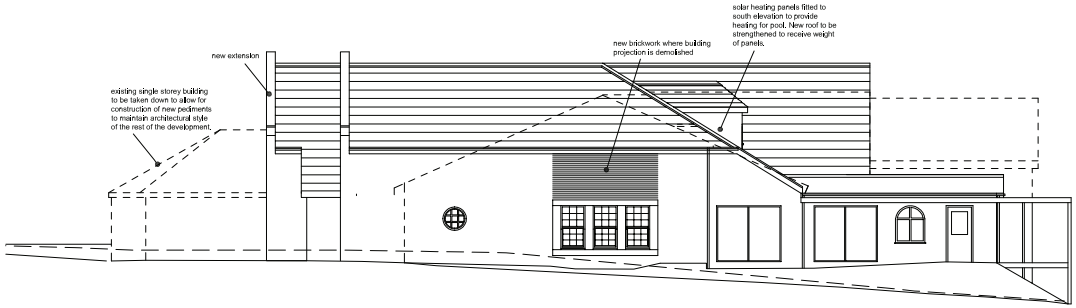

PROPOSED WEST ELEVATION) 1:100

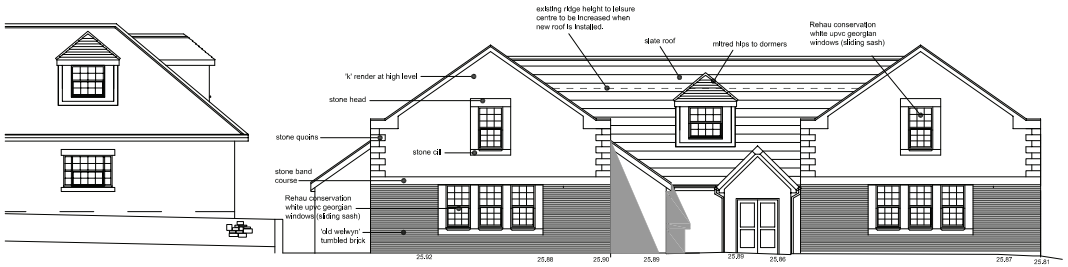

PROPOSED NORTH ELEVATION TO HALL LANE (LEISURE CENTRE) 1:100

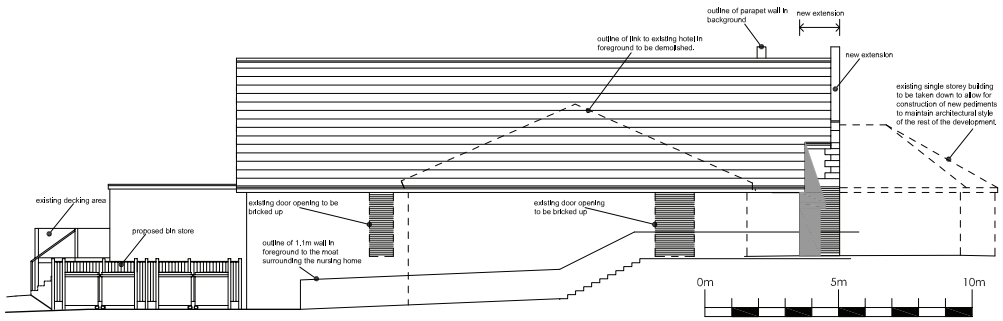

PROPOSED EAST ELEVATION (LEISURE CENTRE) 1:100

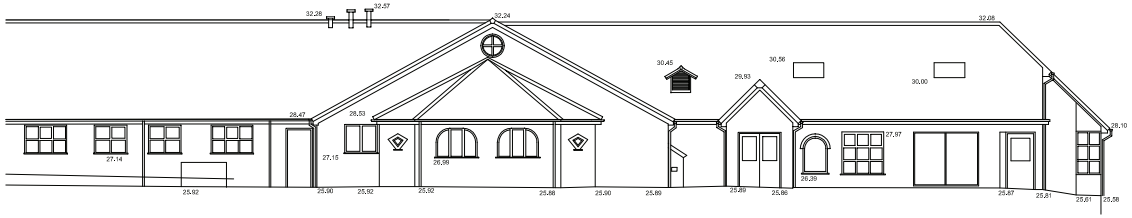

EXISTING NORTH ELEVATION TO HALL LANE (LEISURE CENTRE) 1:100

PAB Architects

Chartered Architects Ltd

PROJECT: Proposed Nursing and Leisure Facility
Mawdesley Hotel,
Hall Lane, Mawdesley
Nr Ormskirk,
L40 2QZ

CLIENT: Stocks Hall Care Homes Ltd.

Drawing Title: PROPOSED GENERIC ELEVATIONS
LEISURE CENTRE

Drawing No.: 1039-PL-07

Date: July '11

Scale: 1:100, @ A1

Revision:

Renaissance Studio, No 1 Derby St, Leigh, Lancashire WN7 4PF
Telephone: 01942 676360 . Fax: 01942 682084
Email: paulbaines@btconnect.com . www.pabarchitects.co.uk

PDF Created with deskPDF PDF Writer - Trial :: http://www.docudesk.com