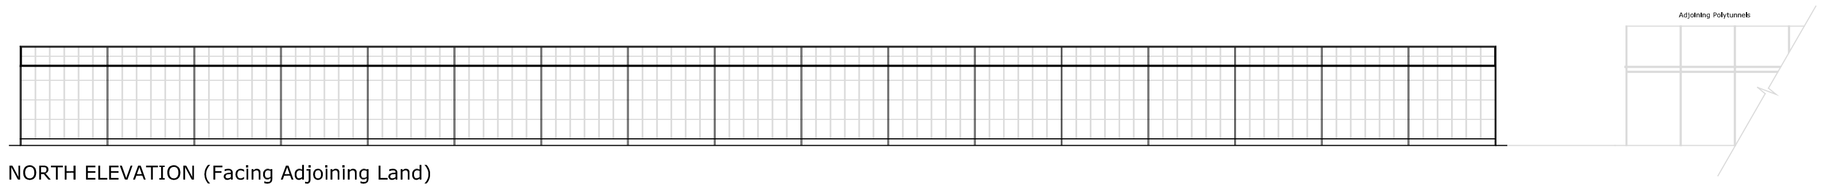

NORTH ELEVATION (Facing Adjoining Land)

EAST ELEVATION (Facing Delph Lane)

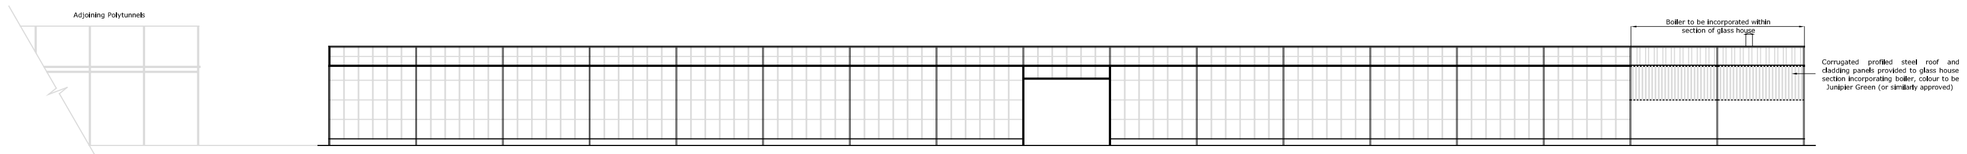

SOUTH ELEVATION (Facing Growing Area)

WEST ELEVATION (Facing Adjoining Polytunnels)

PROPOSED GLASS HOUSE ELEVATIONS (Scale 1:200)

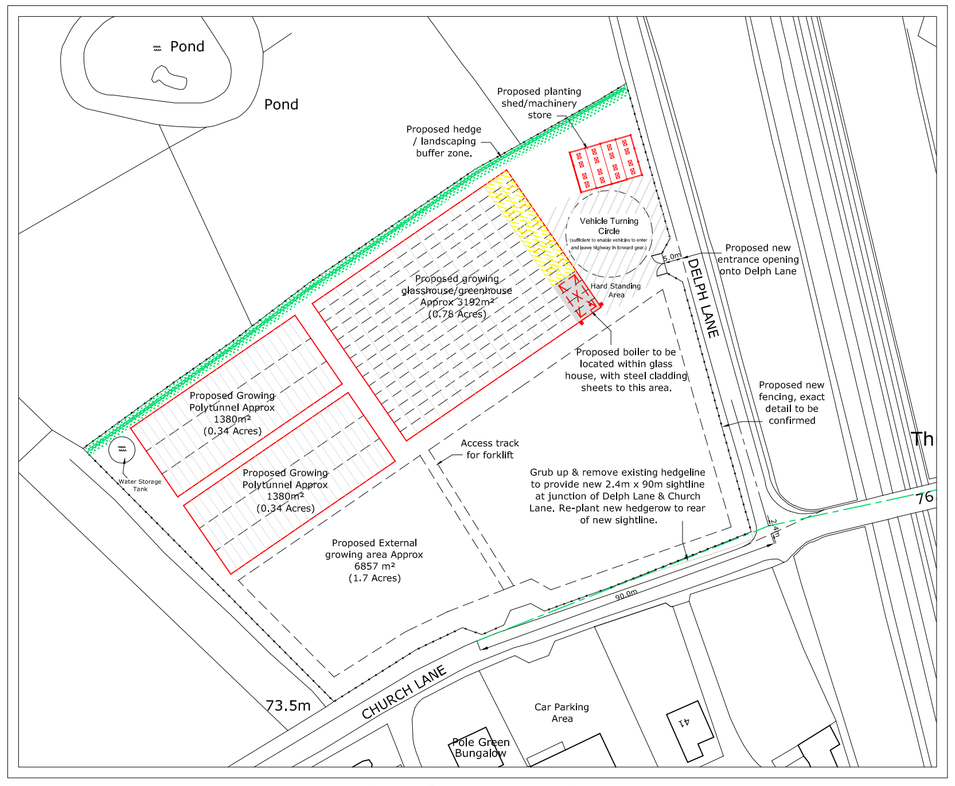

PROPOSED SITE PLAN (Scale 1:1250)

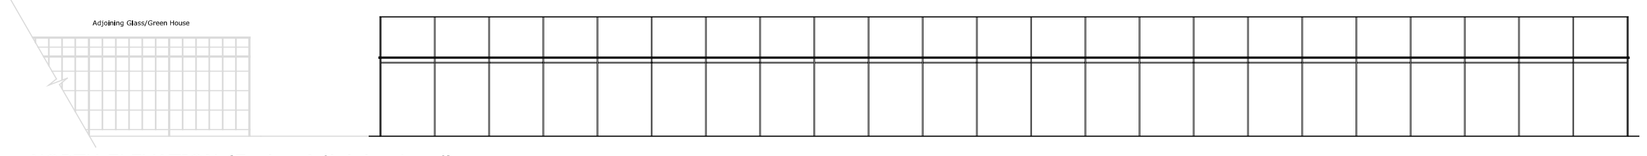

NORTH ELEVATION (Facing Adjoining Land)

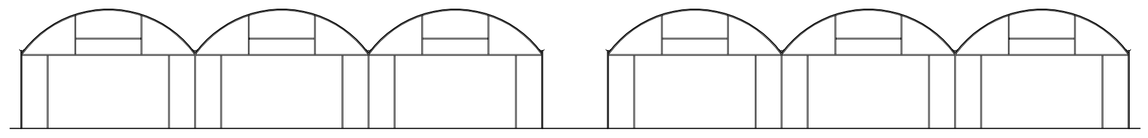

EAST ELEVATION (Adjoining Glass House / Facing Delph Lane)

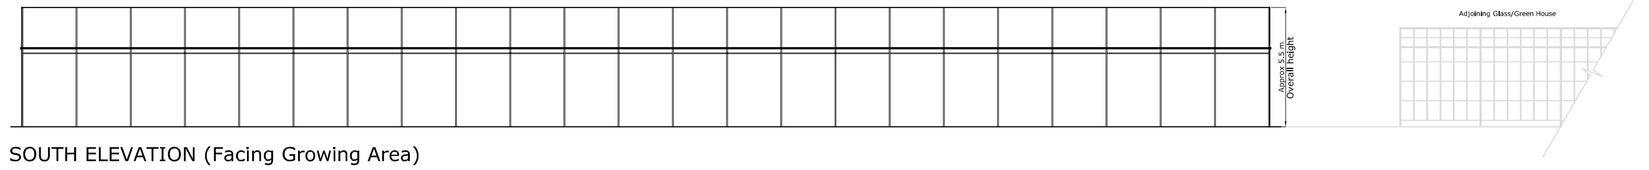

SOUTH ELEVATION (Facing Growing Area)

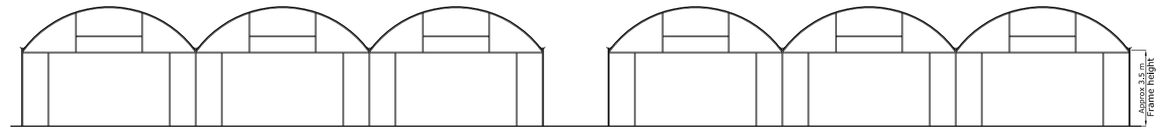

WEST ELEVATION (Facing Adjoining Land)

PROPOSED POLYTUNNEL ELEVATIONS (Scale 1:200)

Do not scale this drawing. All dimensions to be checked on site before work commences.

This drawing is the copyright of Lea, Hough & Co and may not be reproduced in part or in whole without prior written permission

REVISIONS

REV	DESCRIPTION	DATE	APPROVED
A	Boiler house removed, with boiler to be incorporated within glass house area.	29-07-11	GM

REV	DESCRIPTION	DATE	APPROVED

NOTES:

- Proposed area / approx positions of fluorescent strip lighting
- Approximate position of motion sensor activated flood light external lighting.

LEA, HOUGH & Co.
CHARTERED SURVEYORS
Property Consultants
Blakewater House
Phoenix Business Park
Blakewater Road
Blackburn BB1 5RW
Telephone: 01254 260196
Facsimile: 01254 51905
E-mail: blackburn@leahough.co.uk
Web: www.leahough.co.uk
RICS

CLIENT:	Mr G Brennand, 41 Church Lane, Charnock Riachard, Chorley, PR7 5NH.
PROJECT ADDRESS:	Pole Green Nursery, 41 Church Lane, Charnock Richard, Chorley, PR7 5NH
DRAWING TITLE:	Proposed Glass House & Polytunnel Elevations & Site Plan

PAPER SIZE:	DRAWING NUMBER:	REV
A1	P.577/06	A
SCALE:	DATE:	DRAWN BY
1:200	July 2011	GM