HSL HOLLINS STRATEGIC LAND

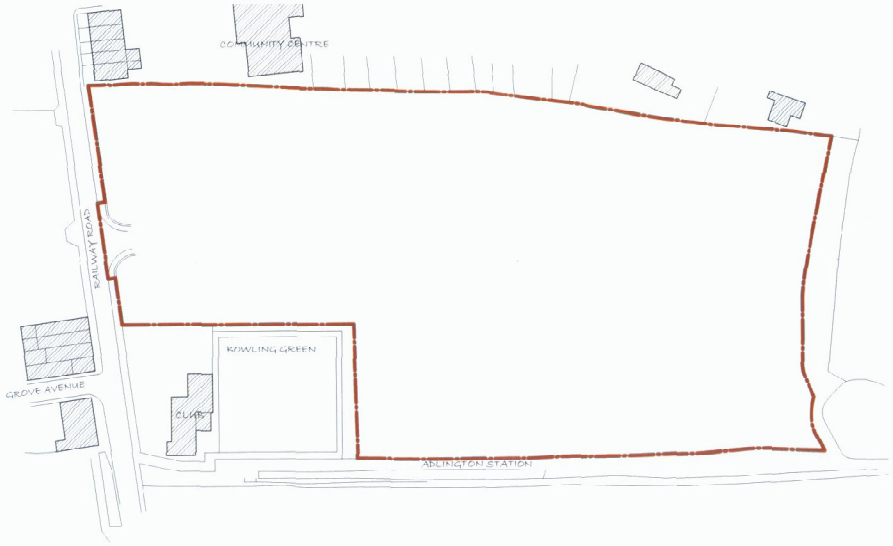

11/1024

CHORLEY COUNCIL
CORPORATE SUPPORT SERVICES
UNION STREET OFFICES
REC'L 21 NOV 2011
FILE
ACKD
ATTEN OF
COPIES TO

rev	date	notes
project	Proposed Housing Development On Land At Railway Road, Adlington	
client	Hollins Srategic Land	
dwg title	Site Plan With Red Line Boundary	

job no	dwg no	scale	date	dn	
0903	02 RW /	1:1250 @A3	25/06/09	DD MPJ	

0m Scale 1:50 4m
0m Scale 1:100 8m
0m Scale 1:200 16m
0m Scale 1:1250 100m

(When to scale off original plan, bar = 8cm)

ddd Davina Dransfield Design
architectural & interior design
11 Lea Head, Shelley, Huddersfield, West Yorkshire, UK, HD8 8EN
email: davina.dransfield@gmail.com
tel: 01484 608960 / 07811 119618