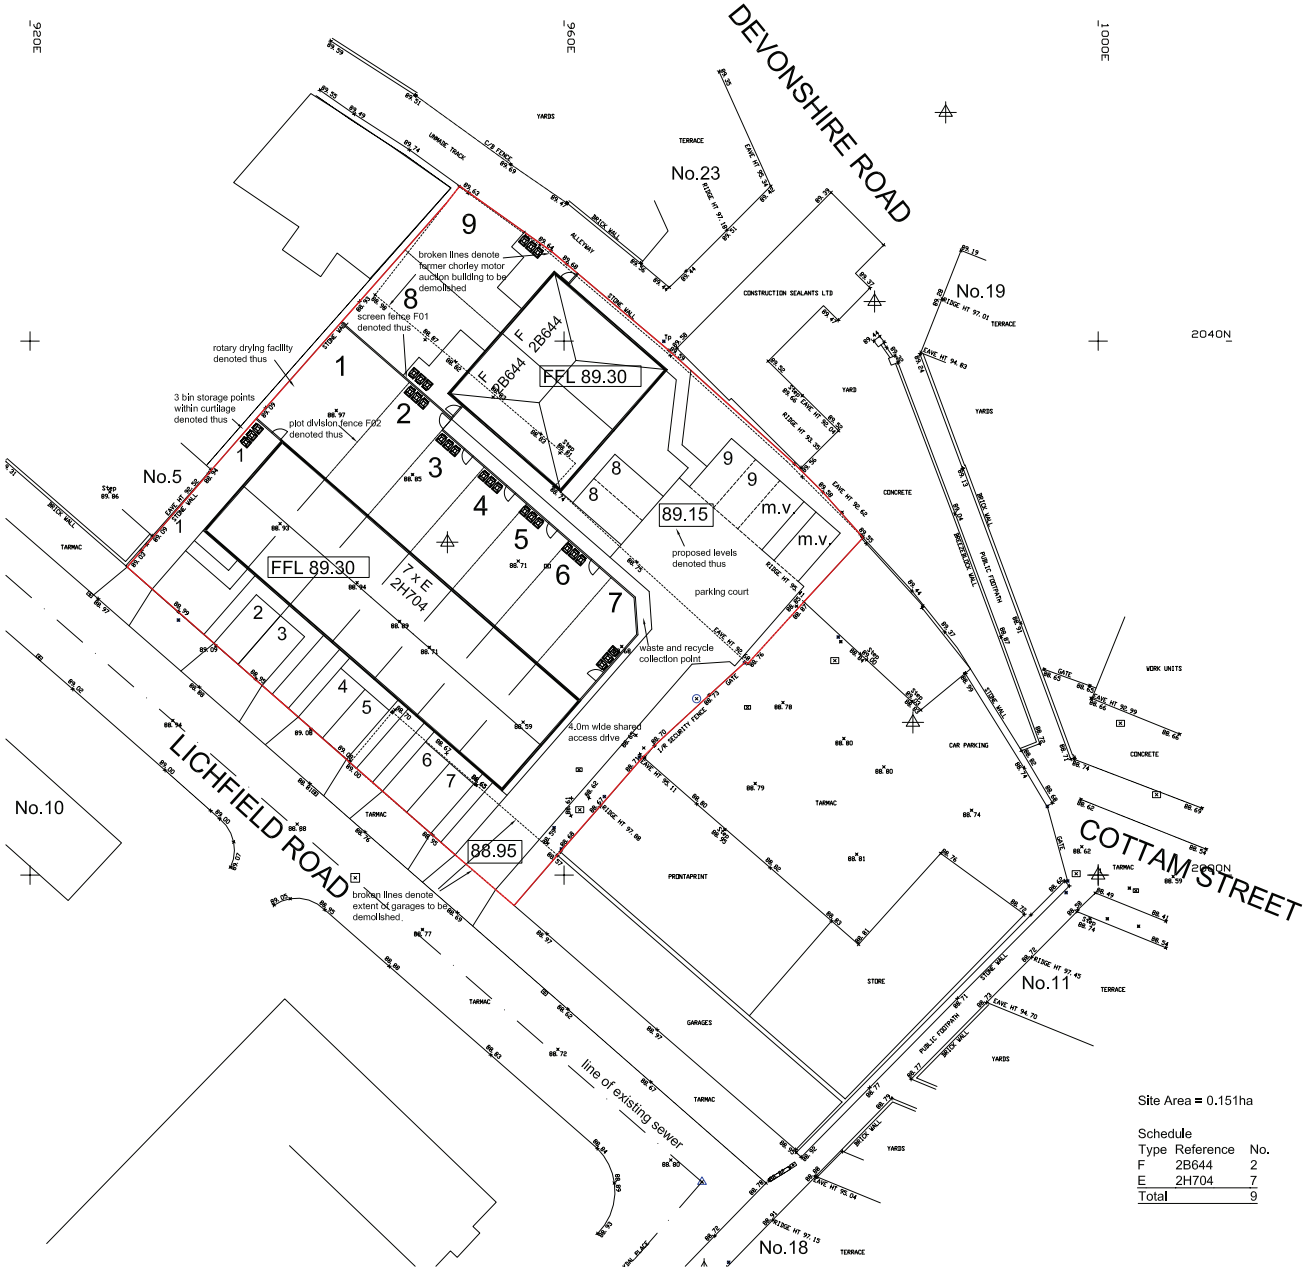

Site Area = 0.151ha

Schedule

Type	Reference	No.
F	2B644	2
E	2H704	7
Total		9

Site Layout 1:200

0m 4m 8m 12m 16m 20m

Scale Bar 1:200

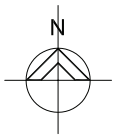

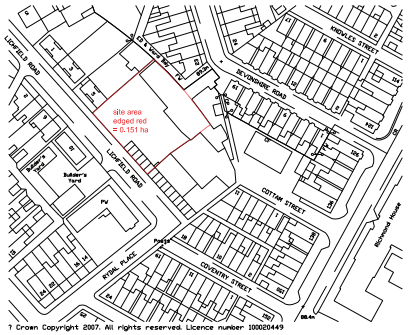

Location Plan 1:1250

0m 25m 50m

Scale Bar 1:1250

Revisions

A : layout altered to show 7 No. Type E 2H704 houses fronting onto Litchfield Road and semi-detached bungalows on plots 8 & 9. . Schedule adjusted accordingly and total dwellings increased from 8 to 9. asl 05/12/11

CLIENT: J.B.Loughlin (Contractors) Ltd				
PROJECT: Proposed Residential Development at Cottam Street, Chorley, PR7 2DT				
DRAWING TITLE: Proposed Site & Location Plan				
DATE: 15/06/10	SCALE: as shown@A1	DRAWN: asl	DRWG No.: 09/120/P02	REV: A

LMP
ARCHITECTURAL CONSULTANTS
213 PRESTON ROAD
WHITTLE-LE-WOODS
CHORLEY
LANCASHIRE
PR6 7PS
TEL: 01257 261555
FAX: 01257 267224
www.lmparchitects.co.uk

© Copyright Lawson Margerison Practice Ltd.