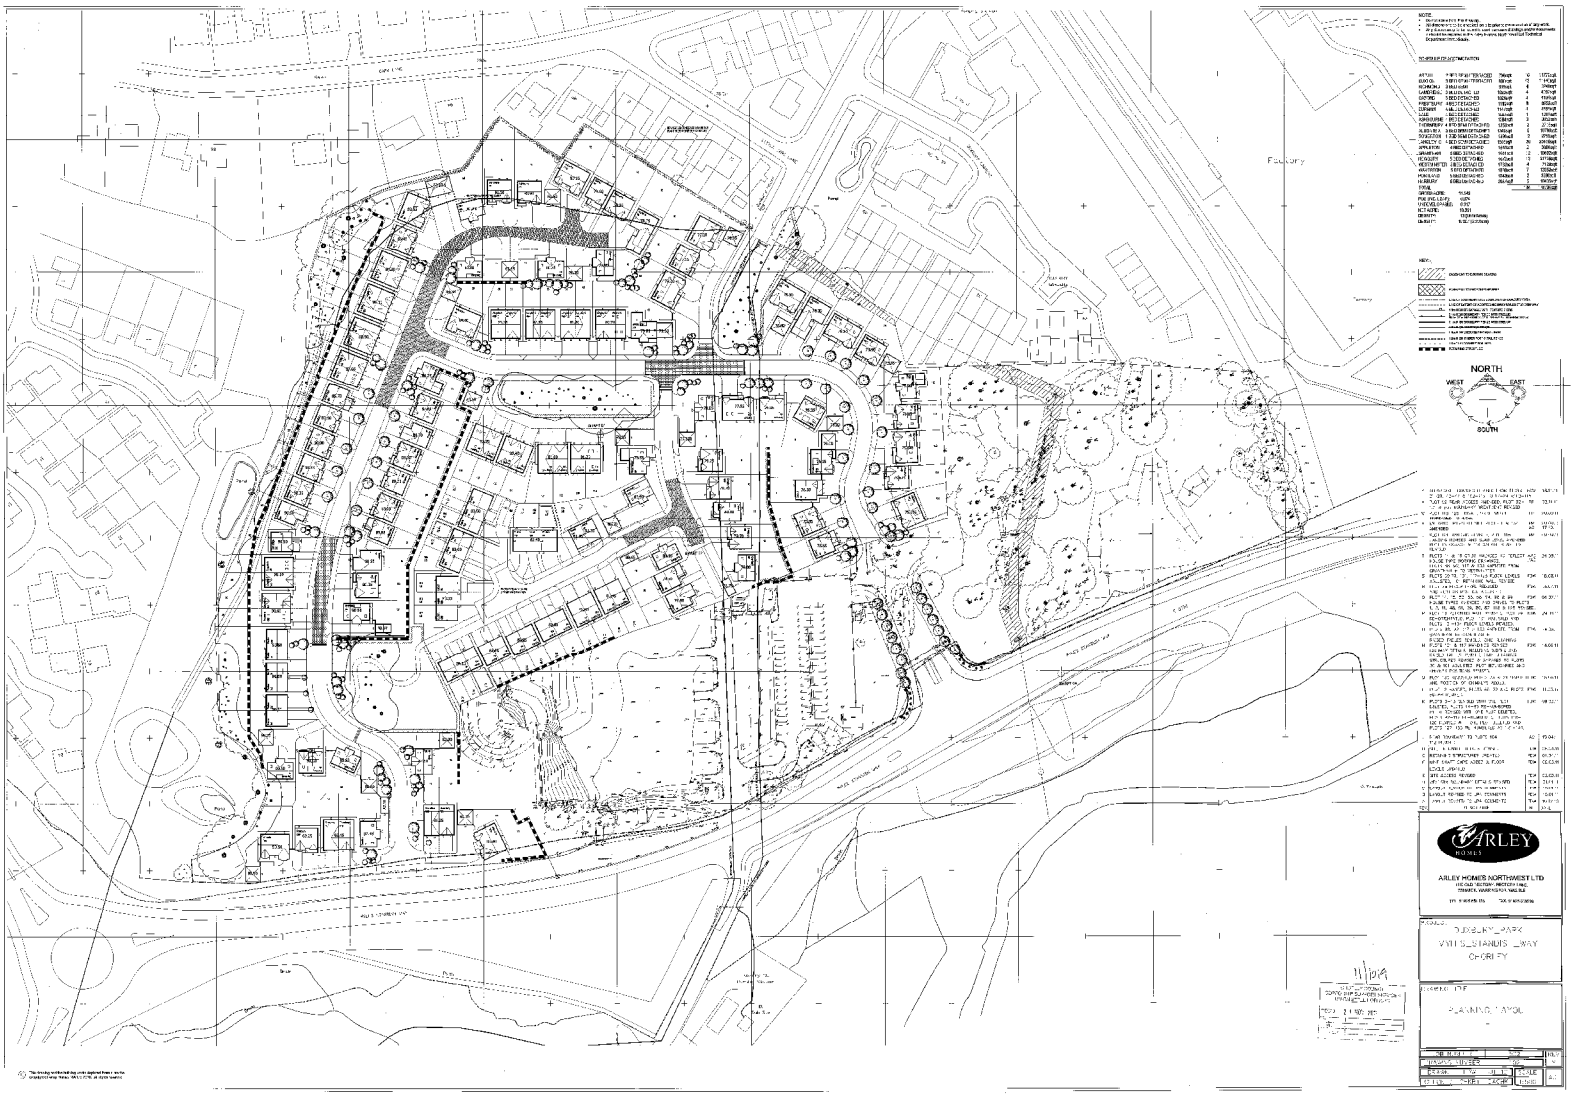
Factory
NORTH
WEST
EAST
SOUTH
ARLEY HOMES
ARLEY HOMES NORTHWEST LTD
DUXBURY PARK
WYTHS STANDIS WAY
CHORLEY
PLANNING LAYOUT
11/1/19