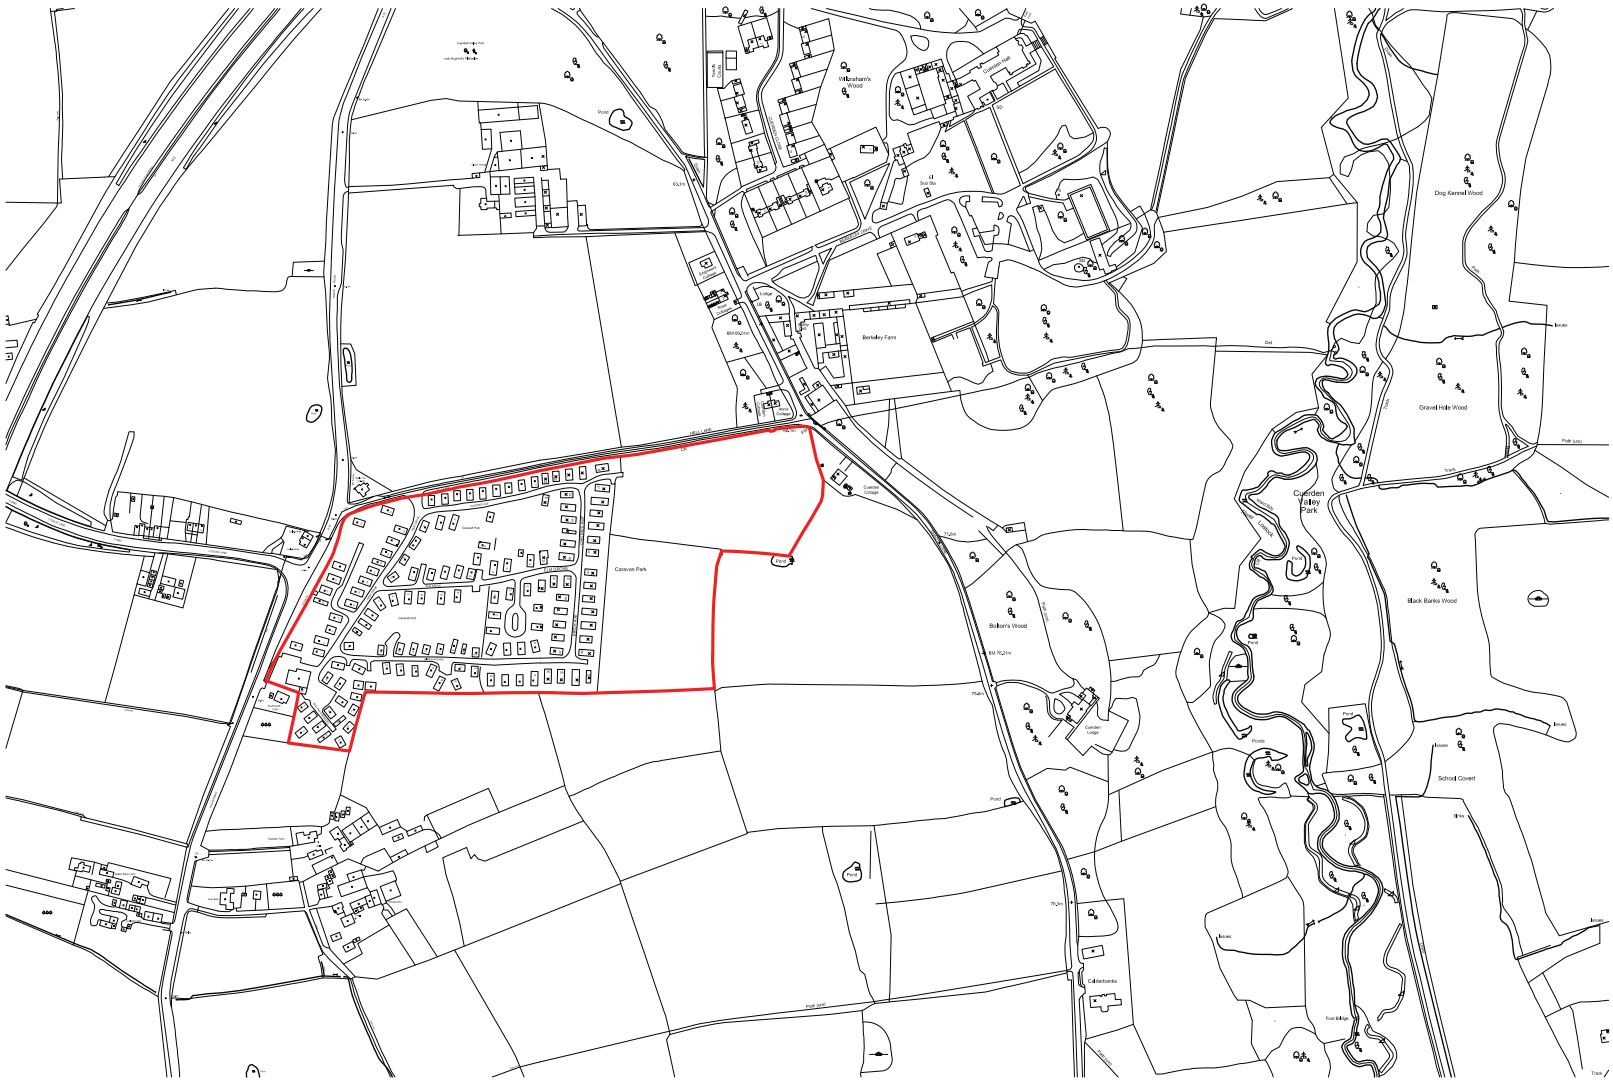

0m 50m 100m 150m 200m 250m 300m 350m 400m

1 : 2500

general notes:
do not scale the drawing,
all dimensions to be checked on site prior to commencement of work and any discrepancy shall be immediately reported and resolved prior to work commencing.
this drawing is to be read in conjunction with all relevant drawings and specifications relating to the job whether or not indicated on the drawing.
copyright reserved to mck associates ltd. and this drawing may not be used or reproduced without prior written consent.

Rev.	Date	By	Description

Client:

mck

burnley villa ■ 48 westing street road ■ fulwood ■ preston ■ pr2 8bp
tel: 01772 774810 fax: 01772 774811 mail@mckassociates.co.uk

Project:
Campbells Park Homes
Extension to Cuerden Residential Park

Drawing Title:
Site Location Plan - Red Edged

Drawn:	Checked:	Scale:	Date:
KP		1:2500@A1	OCT 11
Job No:		Drawing No:	Rev:
11-016		0002	

A1

PLANNING