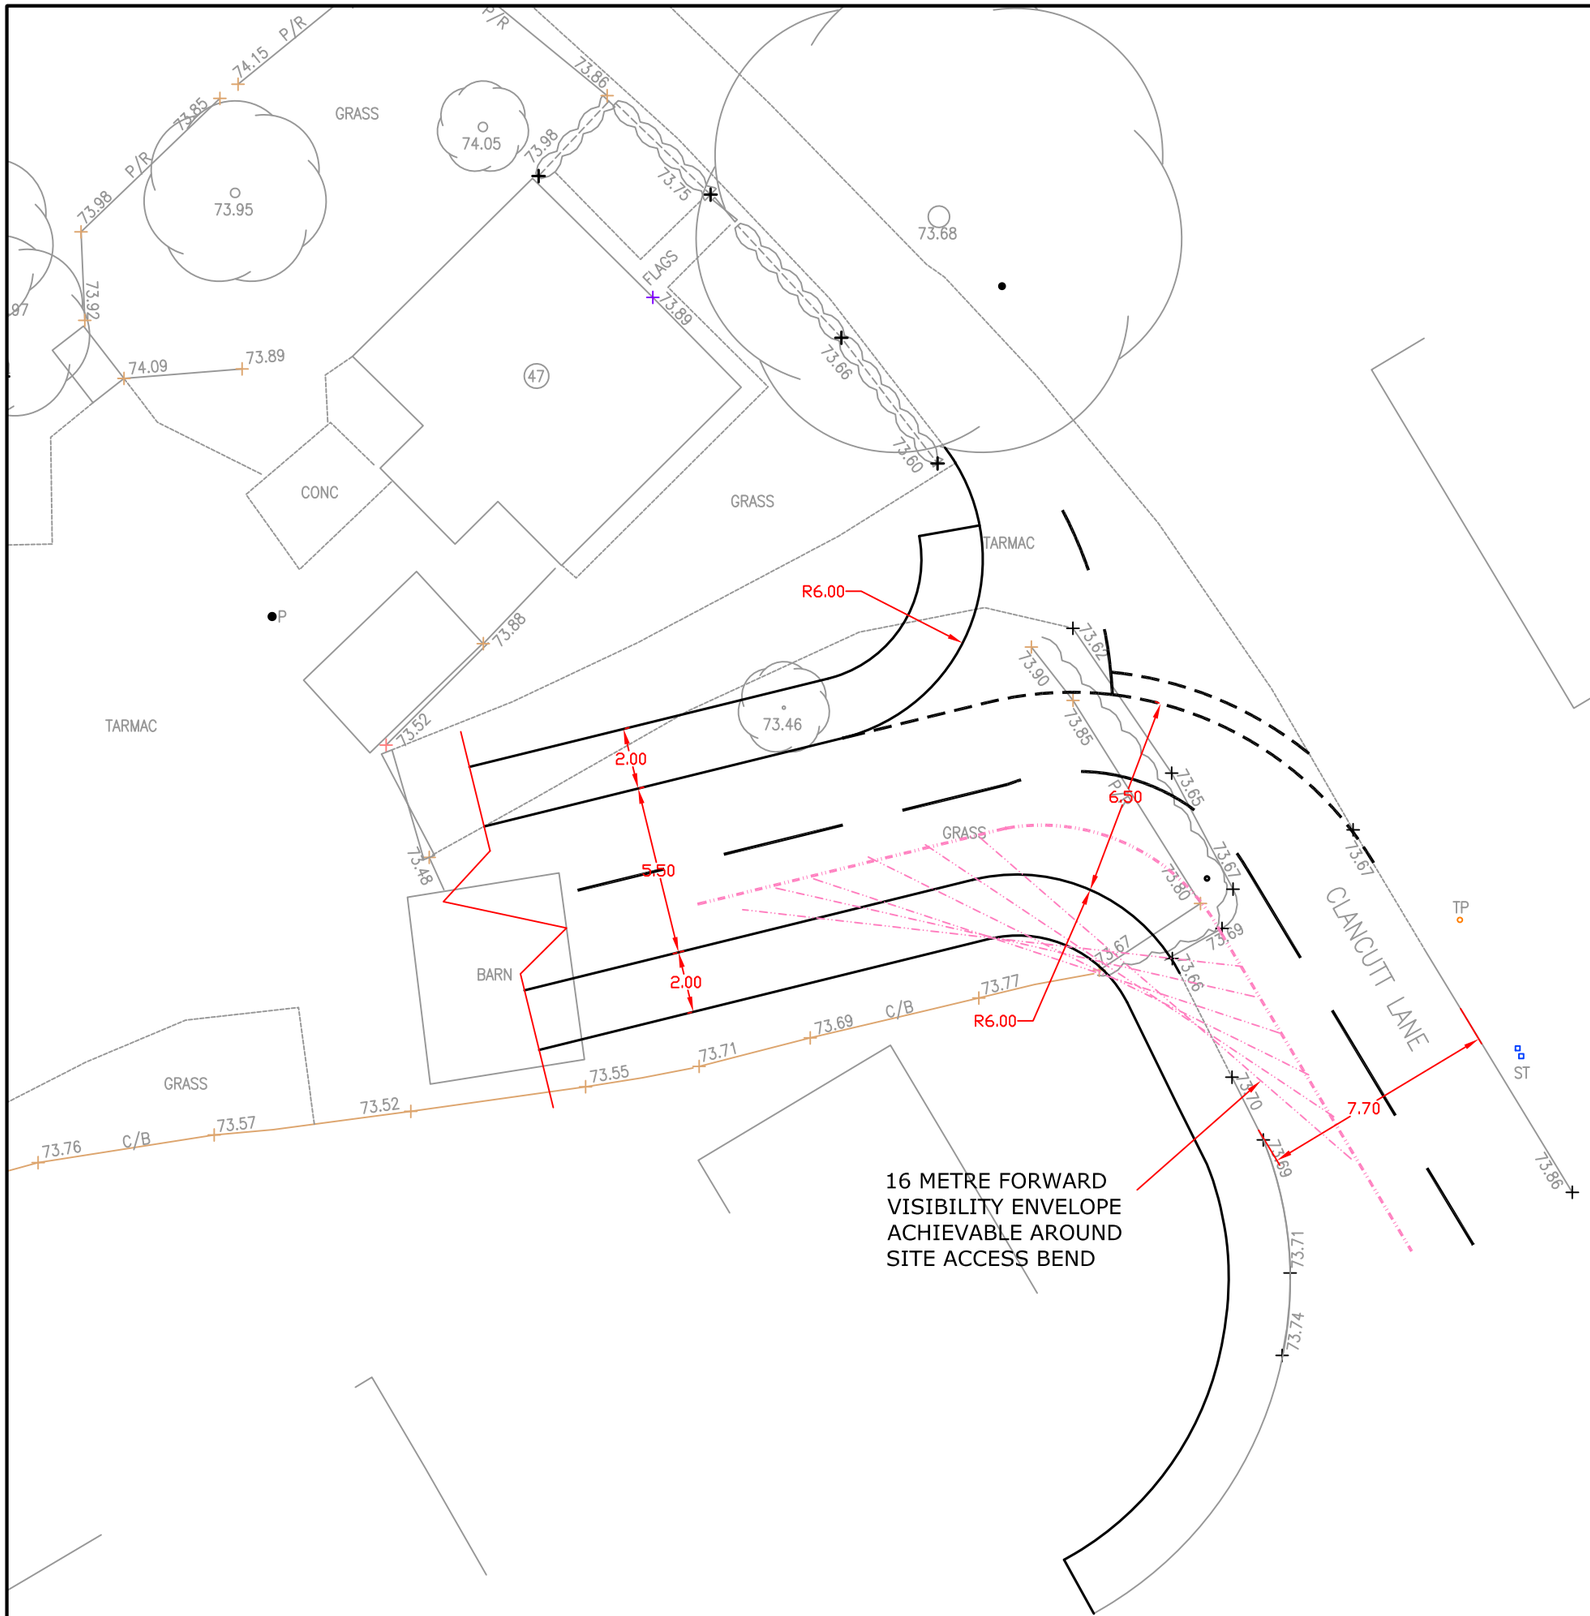

NOTES

PLAN 3

REV.	DETAILS	DRAWN	CHECKED	DATE
A	16m FORWARD VISIBILITY AS AGREED	MTC	PJW	28-10-11

CLIENT:

REDROCK LTD

PROJECT:

PROPOSED RESIDENTIAL DEVELOPMENT, CLANCUTT LANE, COPPULL

DRAWING TITLE:

PROPOSED SITE ACCESS

SCALES:

1:200 @ A3

DRAWN:	CHECKED:	DATE:
MTC	PJW	26.10.2011

6th Floor, Quay House
Quay Street
Manchester, M3 3JE

Email: info@croftts.co.uk
Tel: 0161 827 1740
Web: www.croftts.co.uk

croft
Transport Solutions

DRAWING NUMBER: 0134-03

REVISION: A

Z:\projects\0134 Clancutt Lane, Coppull\CAD\Croft Drawings\0134-03A (PLAN 3).dwg