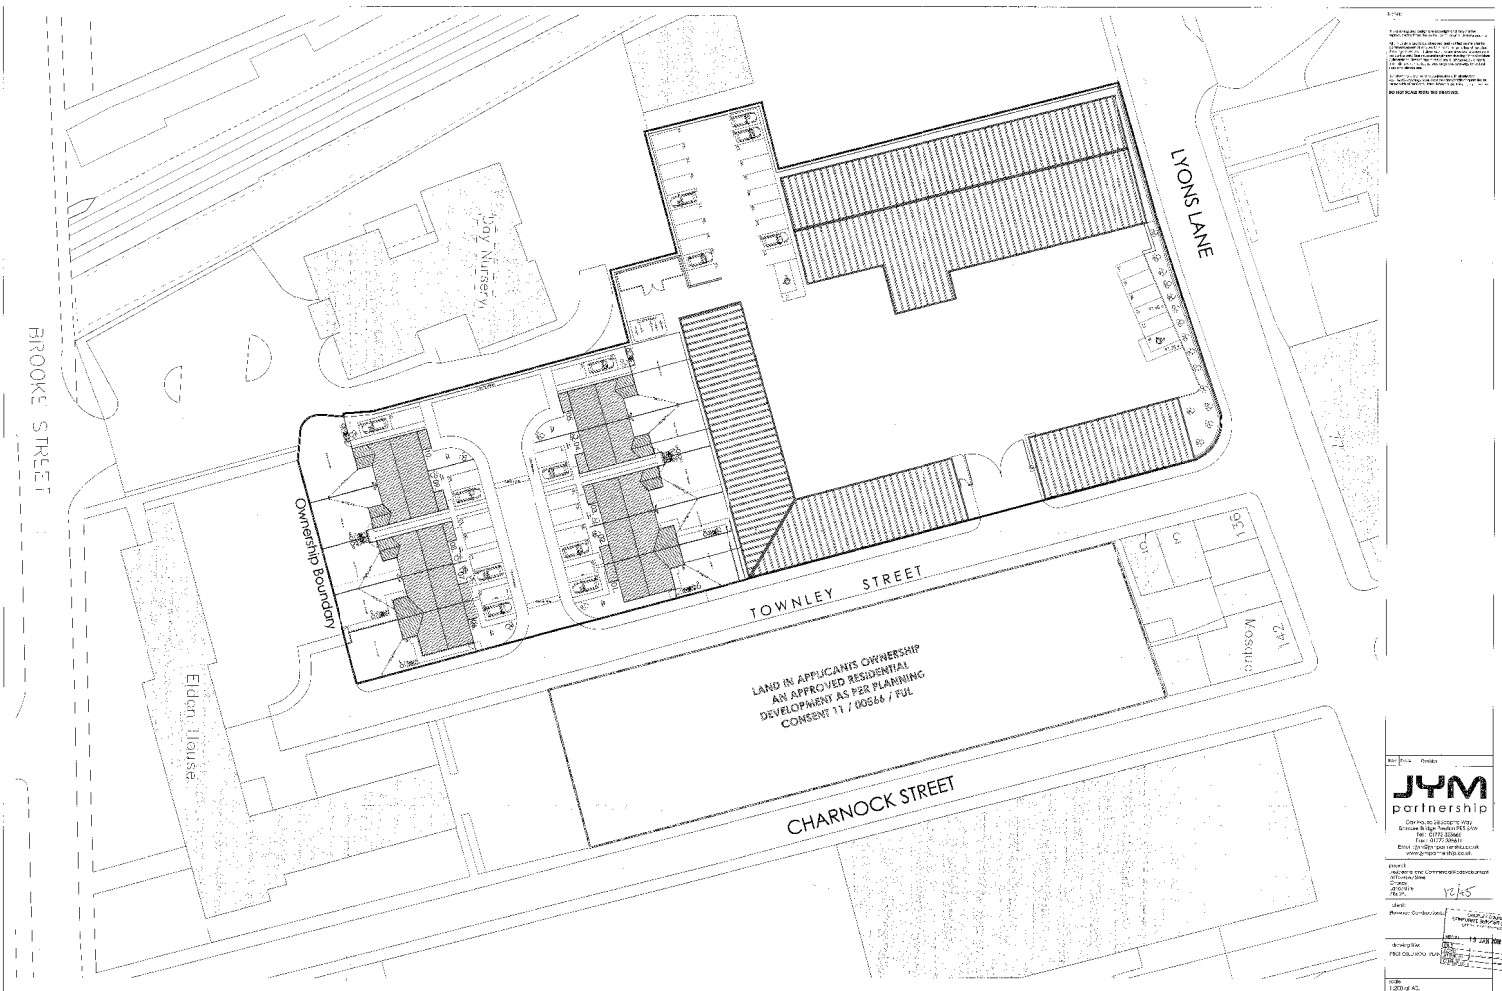

PROPOSED ROOF PLAN 1:200

JYM partnership

12/45

0922 18