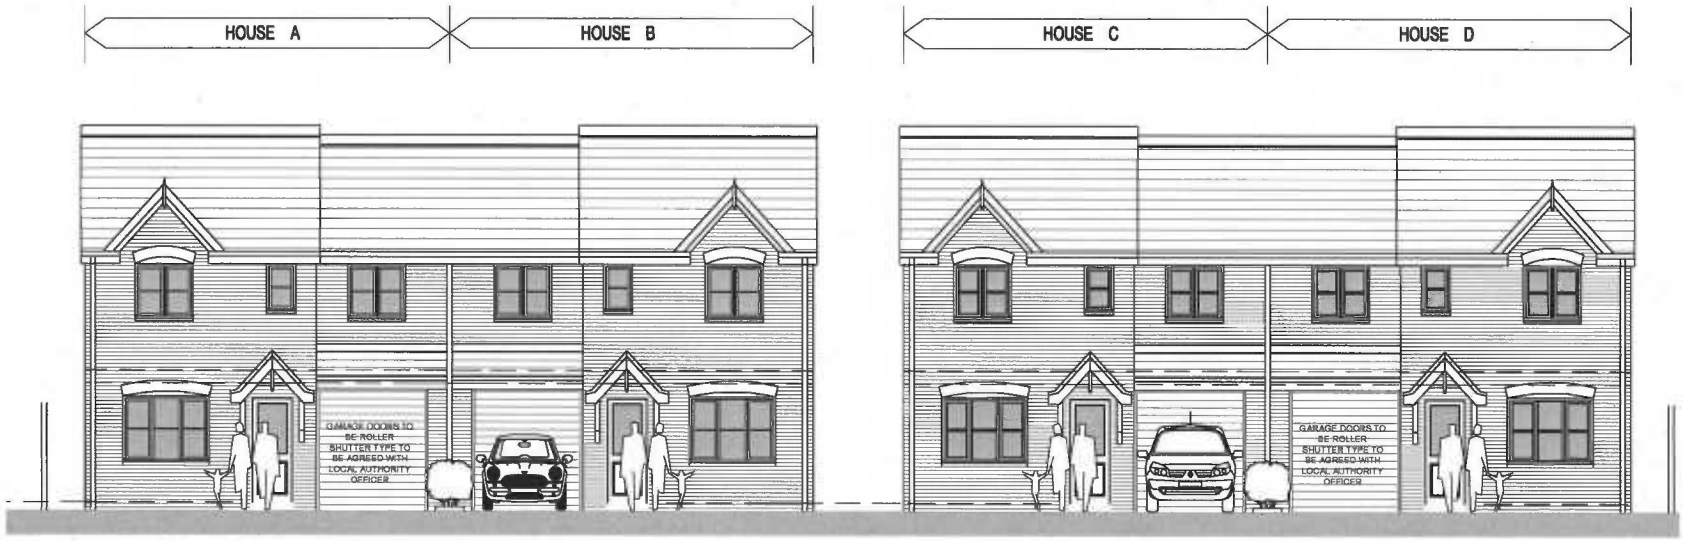

Proposed Front Elevation
(Scale 1:100 @ A3)

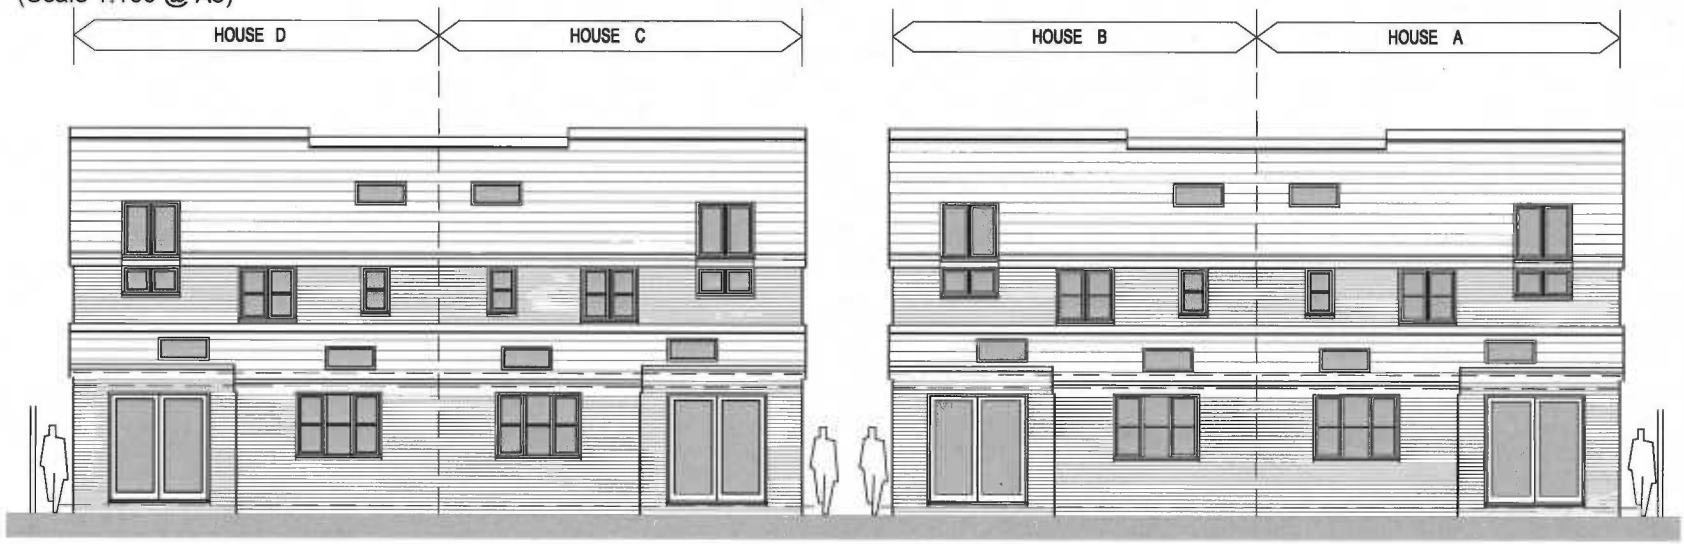

Proposed Rear Elevation
(Scale 1:100 @ A3)

0 0.5m 1m 2m 3m 5m

SCALE 1:100

IMPORTANT

This drawing is copyright and remains the property of this practice
Do not scale this drawing
All dimensions to be checked on site

REVISION STATUS

S Information issued for feasibility or scheme design
T Information issued for tender purposes only
C Information issued for Construction

NOTES

REVISION	DATE	DESCRIPTION
A	09/03/12	EN-SUITE WINDOWS ALTERED

CLIENT
PETER CARTER

PROJECT
FROOM STREET
CHORLEY

DRAWING TITLE
PROPOSED ELEVATIONS

SCALE	DATE	DRAWN	CHECKED
1:100	24/10/2011	EE / BC	DO

DRG NO **1877-11 03** REVISION **A**

Partington & Associates (Limited)