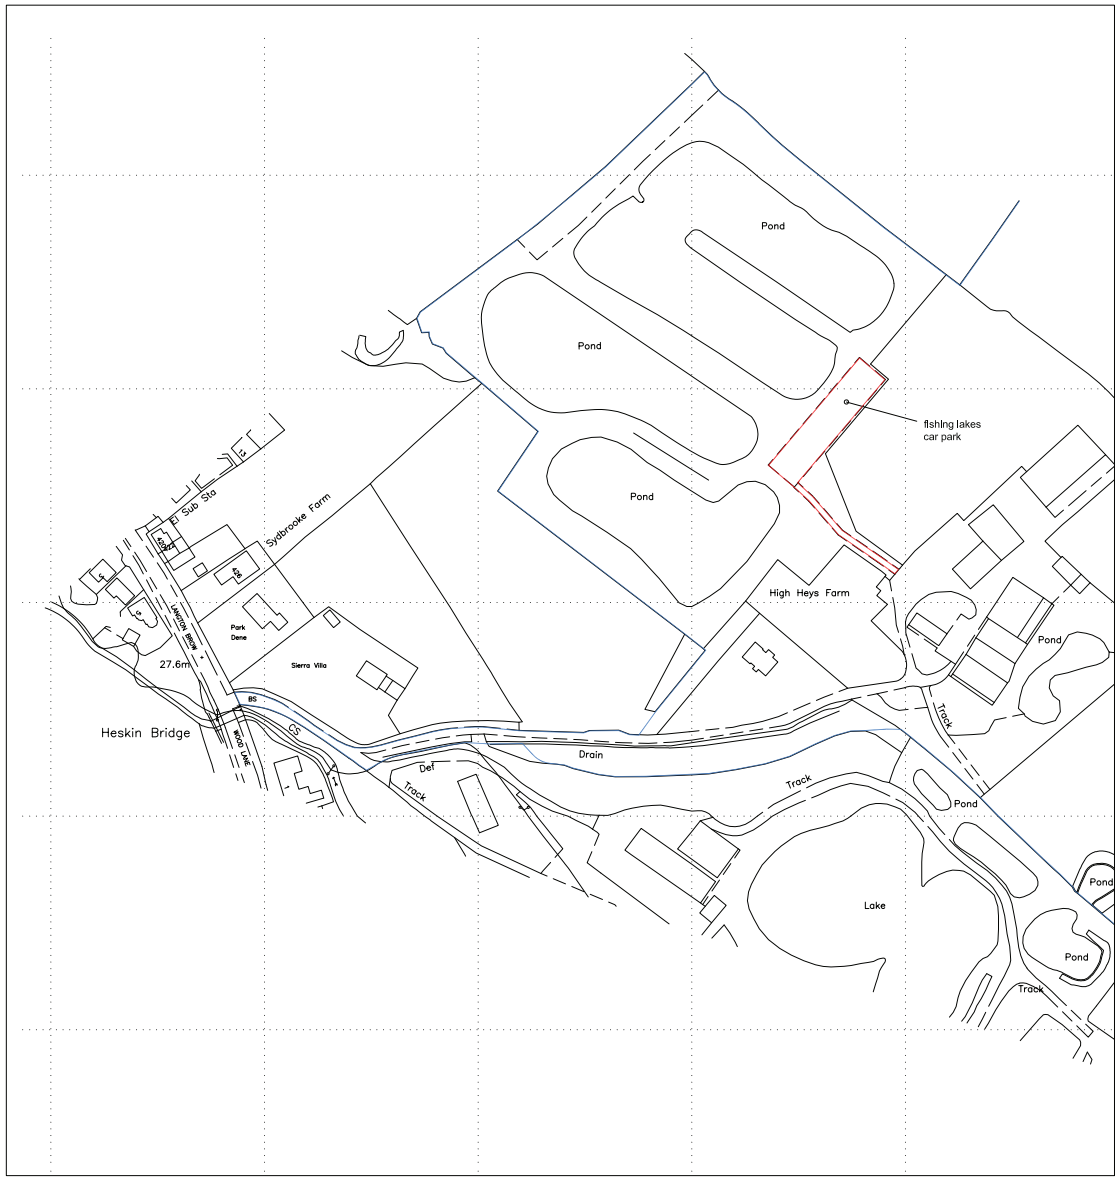

Location Plan Scale 1:1250

0m 25m 50m
Scale Bar 1:1250

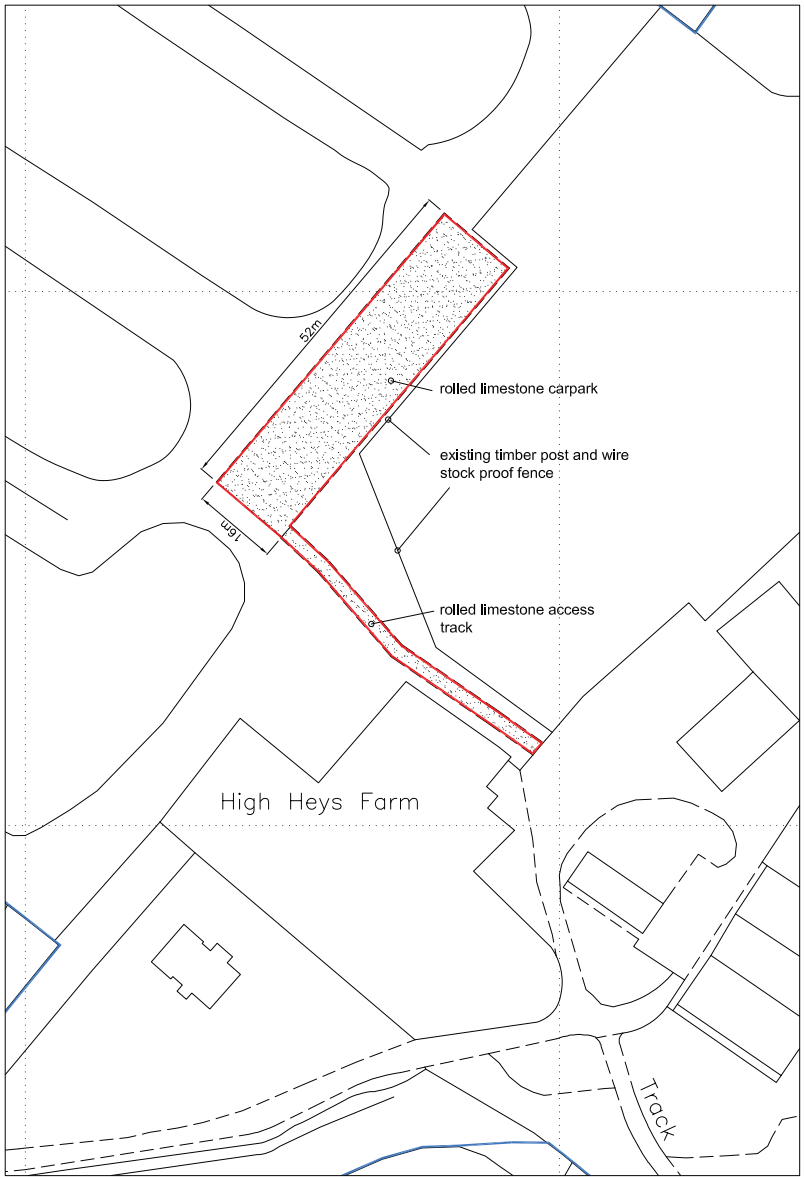

Site Layout 1:500

0m 10m 20m
Scale Bar 1:500

CLIENT: Mr & Mrs K. Whaite				
PROJECT: Proposed fishing lakes car park at High Heys Farm, Langton Brow, Eccleston, PR7 5PB				
DRAWING TITLE: Proposed Location Plan and Site Plan.				
DATE: 21/10/11	SCALE: as shown@A1	DRAWN: asl	DRWG No.: 11/069/P01	REV:

LMP
ARCHITECTURAL CONSULTANTS
213 PRESTON ROAD
WHITTLE-LE-WOODS
CHORLEY
LANCASHIRE
PR6 7PS
TEL: 01257 261555
FAX: 01257 267224
www.lmparchitects.co.uk
© Copyright Lawson Margerison Practice Ltd.