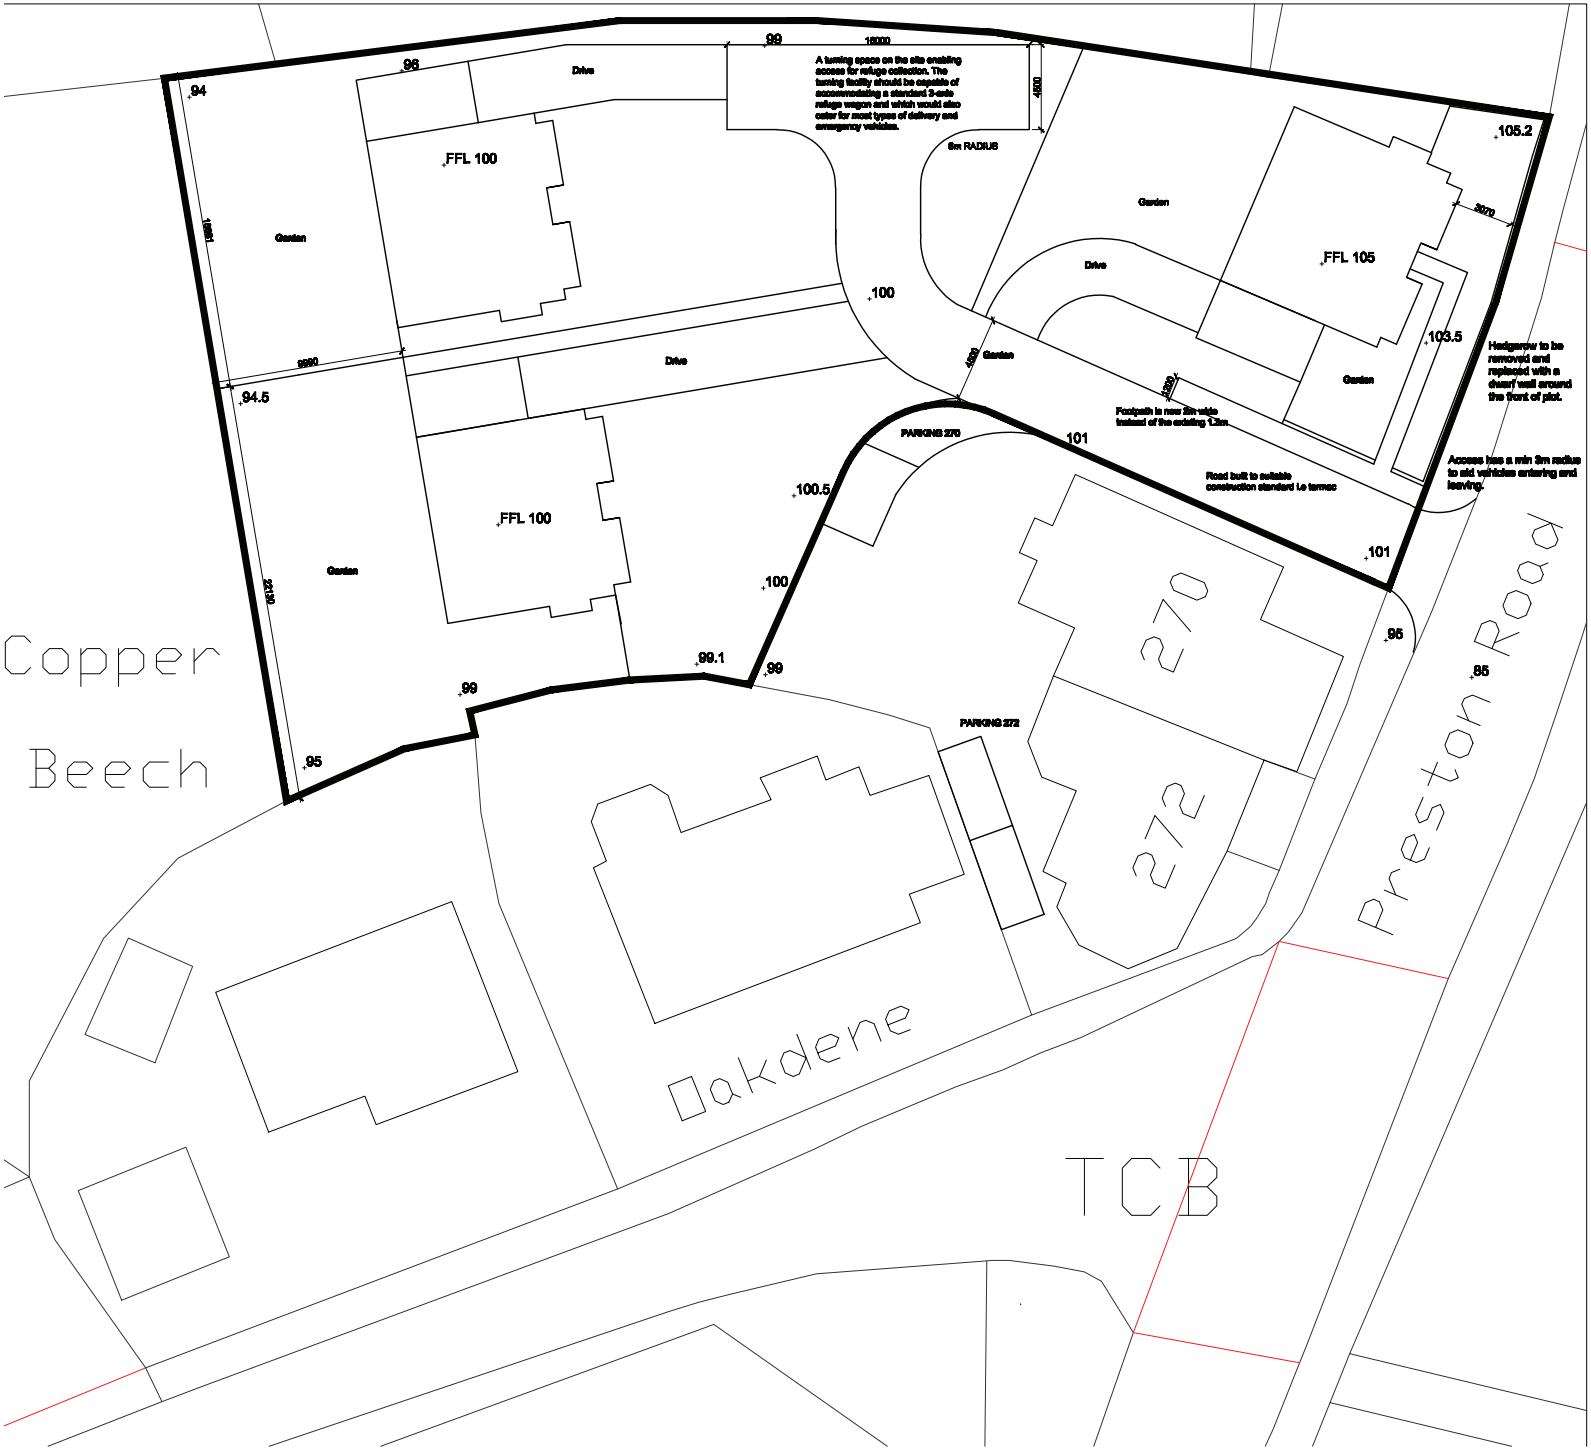

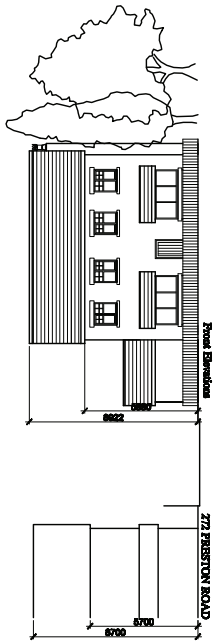

D&W
excellence and dependability

CLIENT
Mr and Mrs D Roberts

PROJECT
Land adjacent to 270 Preston Road
Coppull, Chorley
PR7 5DU

DRAWING TITLE
Site Plan with
Highway Revisions

DATE	SCALE	DRAWN	DRWG No.	REV
6/5/2012	1:2000@A2	JSWR	P01/5/12	