NOTE:DO NOT SCALE FROM THIS DRAWING.ALL DIMENSIONS TO BE CHECKED ON SITE.TO BE READ IN CONJUNCTION WITH ALL RELEVANT CONSULTANTS DOCUMENTATION

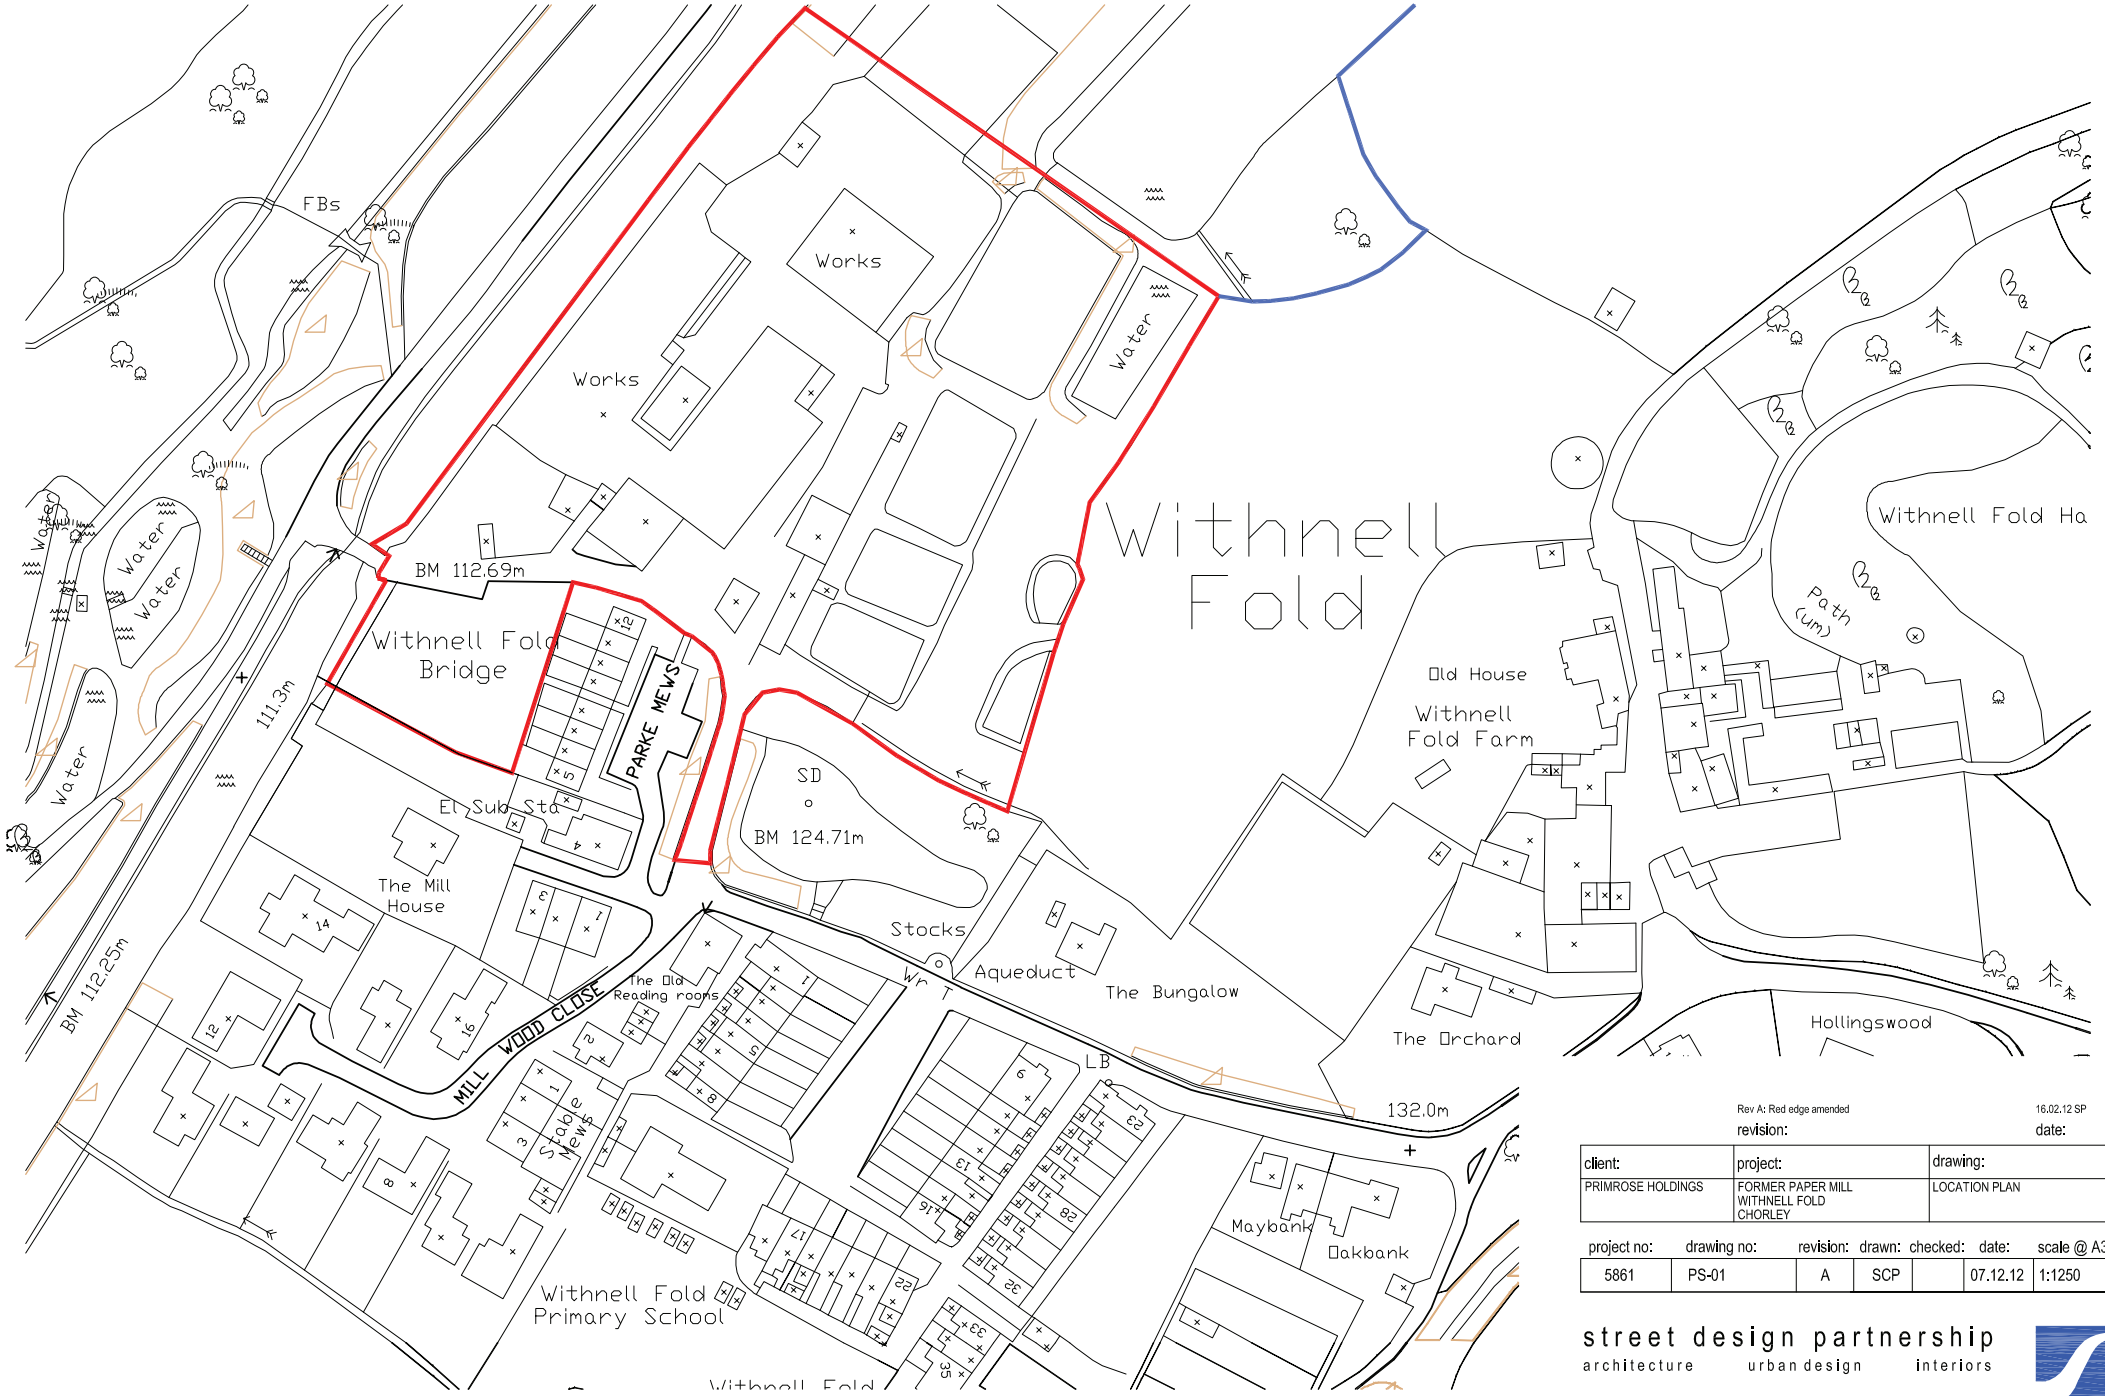

Rev A: Red edge amended — 16.02.12 SP

revision: — date:

client:	project:	drawing:
PRIMROSE HOLDINGS	FORMER PAPER MILL WITHNELL FOLD CHORLEY	LOCATION PLAN

project no:	drawing no:	revision:	drawn:	checked:	date:	scale @ A3
5861	PS-01	A	SCP		07.12.12	1:1250

street design partnership
architecture urban design interiors

16 brewery yard deva centre trinity way salford m3 7bb t:0161 834 7262 f:0161 834 7112 e:info@street-design.net