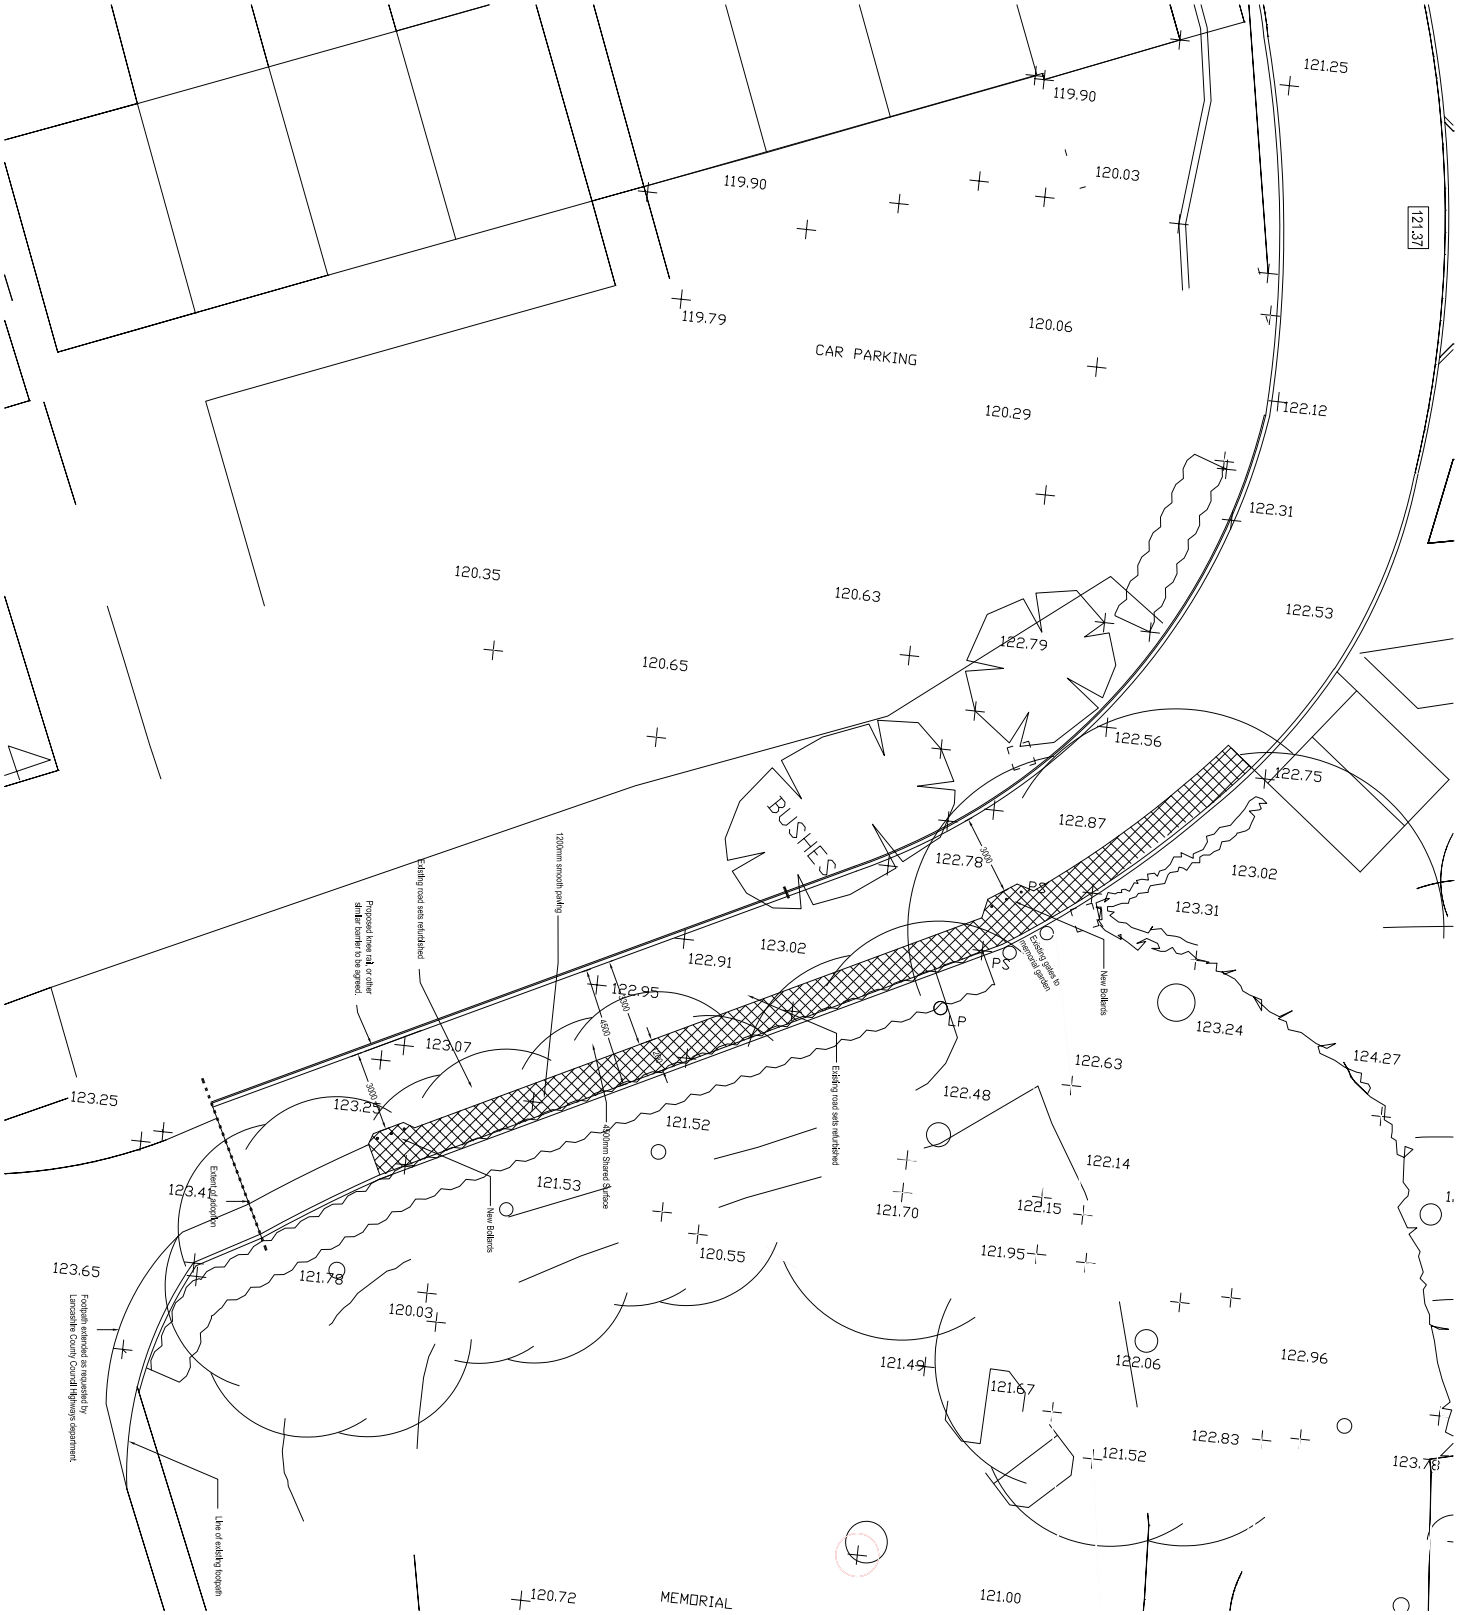

NOTES DO NOT SCALE FROM THIS DRAWING ALL DIMENSIONS TO BE CHECKED ON SITE. TO BE READ IN CONJUNCTION WITH ALL RELEVANT CONSULTANTS DOCUMENTATION

Consultants Engineers Management Quantity surveyors

Notes

1. This drawing is the property of Street Design Partnership Ltd and may not be reproduced or amended except by written permission. No liability will be accepted for amendments made by other persons.
2. Any discrepancies within or between documents should be reported to the Architect before proceeding with the work.
3. Dimensions are in millimetres unless otherwise stated.
4. Do not scale from this drawing.
5. This drawing is to be read in conjunction with all relevant Consultants and Specialists drawings and specifications.
6. All materials and workmanship to be in accordance with the current British Standard Specifications and Codes of Practice.
7. All dimensions to be checked on site by the Contractor before any work is put in hand.
8. Any discrepancies within or between documents should be reported to the Architect before proceeding with the work.

street design partnership
architecture urban design interiors

client:	PRIMROSE HOLDINGS
project:	PRIMROSE PAPER MILL WITHNELL FOLD CHORLEY
drawing:	PROPOSED ACCESS ROAD
project no:	5961
drawing no:	PS-40
revision:	
drawn:	SCP
checked:	-
date:	17.04.12
scale @ A1	1:100
revision:	
date:	