Deighton Road, Chorley

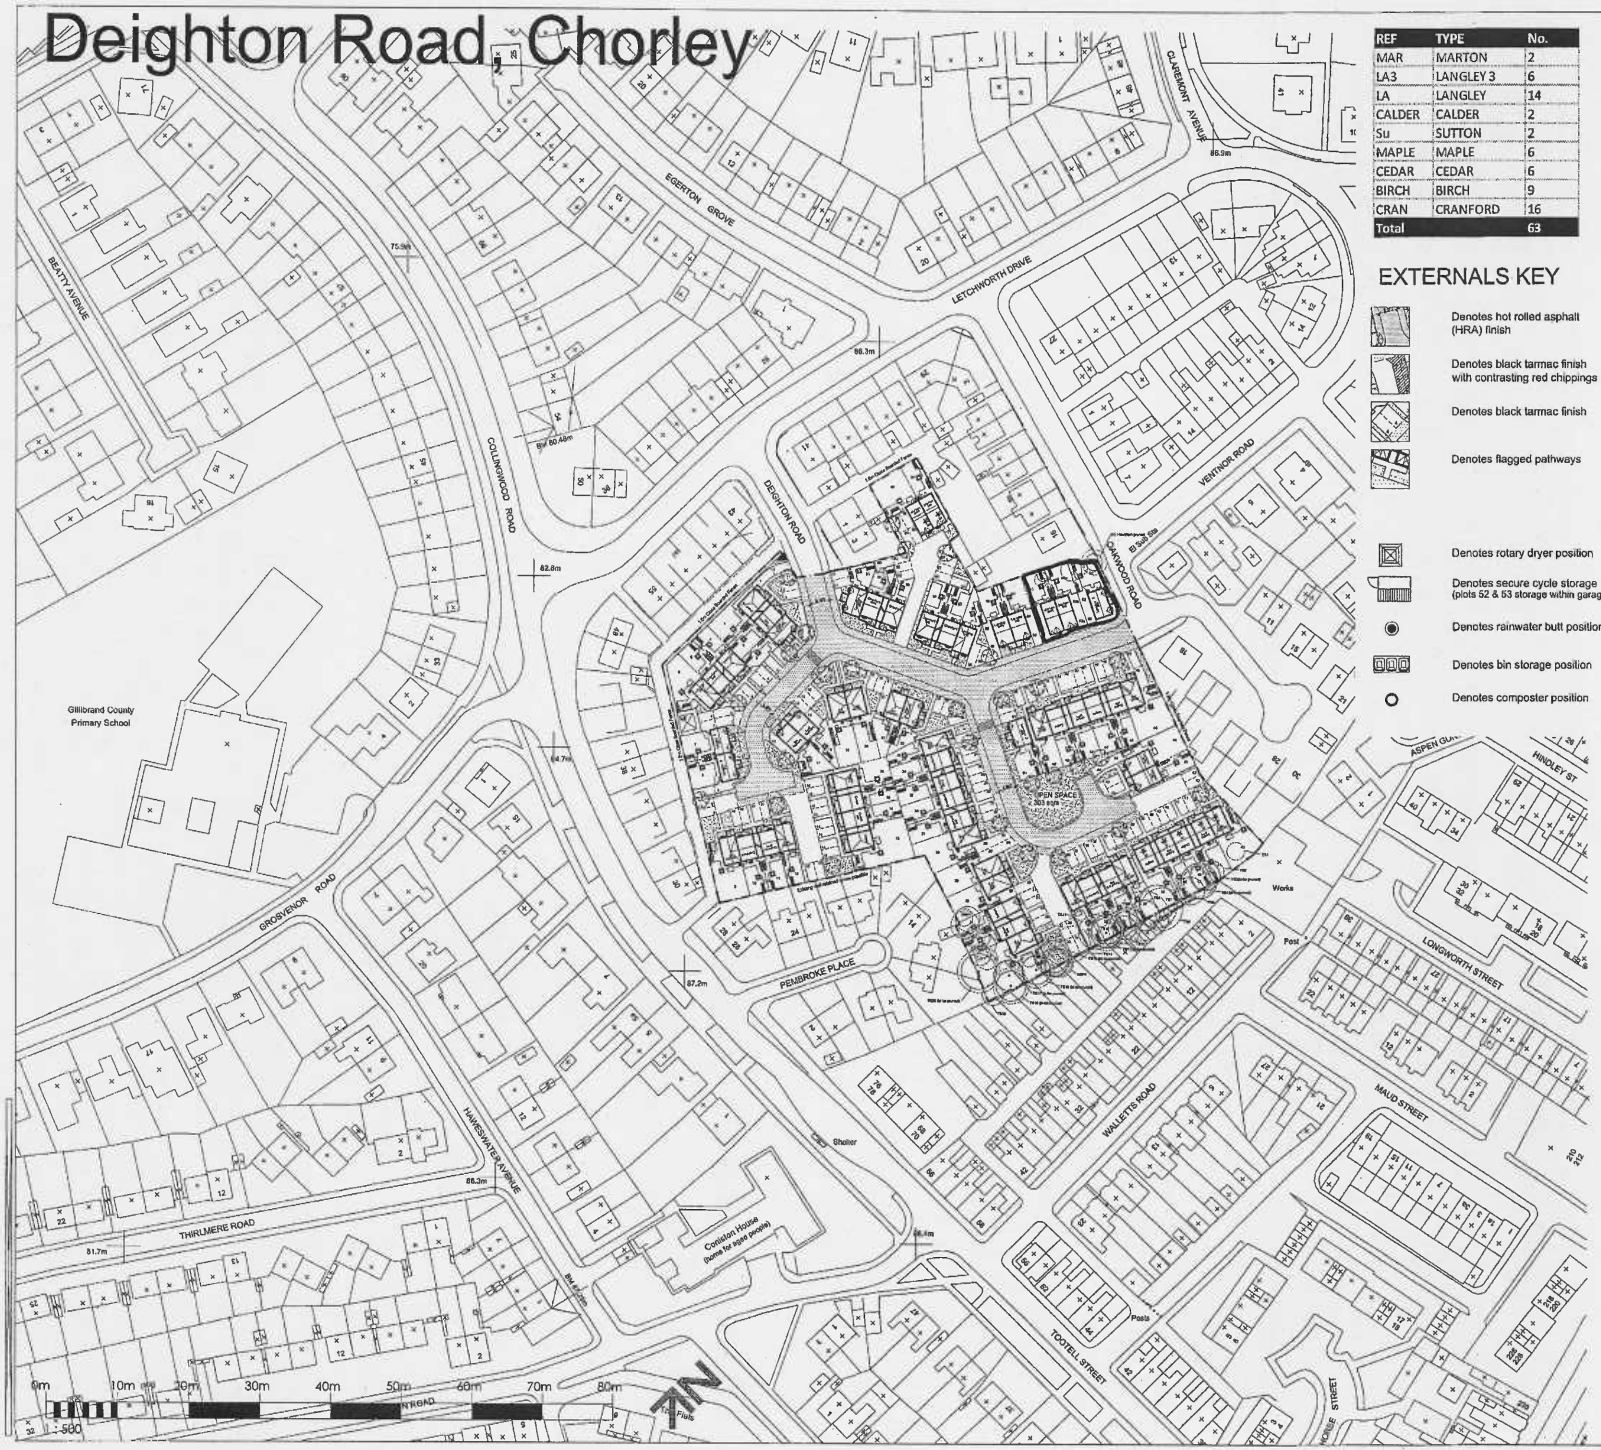

REF	TYPE	No.
MAR	MARTON	2
LA3	LANGLEY 3	6
LA	LANGLEY	14
CALDER	CALDER	2
Su	SUTTON	2
MAPLE	MAPLE	6
CEDAR	CEDAR	6
BIRCH	BIRCH	9
CRAN	CRANFORD	16
Total		63

EXTERNALS KEY

- Denotes hot rolled asphalt (HRA) finish
- Denotes black tarmac finish with contrasting red chippings
- Denotes black tarmac finish
- Denotes flagged pathways
- Denotes rotary dryer position
- Denotes secure cycle storage (plots 52 & 53 storage within garage)
- Denotes rainwater butt position
- Denotes bin storage position
- Denotes composter position

general notes:
do not scale the drawing.
all dimensions to be checked on site prior to commencement of work and any discrepancy shall be immediately reported and resolved prior to work commencing.
this drawing is to be read in conjunction with all relevant drawings and specifications relating to the job whether or not indicated on the drawing.
copyright reserved to mck associates ltd. and this drawing may not be used or reproduced without prior written consent.

KEY

- Indicative new tree planting
- Existing Trees, that are the subject of Tree Preservation Orders, to be retained/pruned in accordance with tree report.
- Trees to be removed, refer to Tree Report
- Root protection zone

NB landscaping shown is indicative, please refer to landscape masterplan for exact details

Indicative Planting

- 1800 High close board divisional fence
- 1800 High close board fence
- 1500 High close board fence
- 1800 High close board fence and wall
- * Affordable housing unit

12/719

CHORLEY COUNCIL
CORPORATE SUPPORT SERVICES
UNION STREET OFFICES
RECD 17 JUL 2012

Rev.	Date	By	Description

Client:

mck associates limited
architecture • building surveying • project management
burnaby villa • 48 watling street road • fulwood • preston • pr2 8bp
tel: 01772 774510 fax: 01772 774511 mck@mckassociates.co.uk

Project:
Deighton Road, Chorley

Drawing Title:
Site Location Plan
Plots 52, 52A & 53 Housetype Substitution

Drawn: M.King	Checked:	Scale: 1:1000	Date: July 2012
Job No: 10-011		Drawing No: AL-001 - Loc Plan	Rev: -

A2

PLANNING