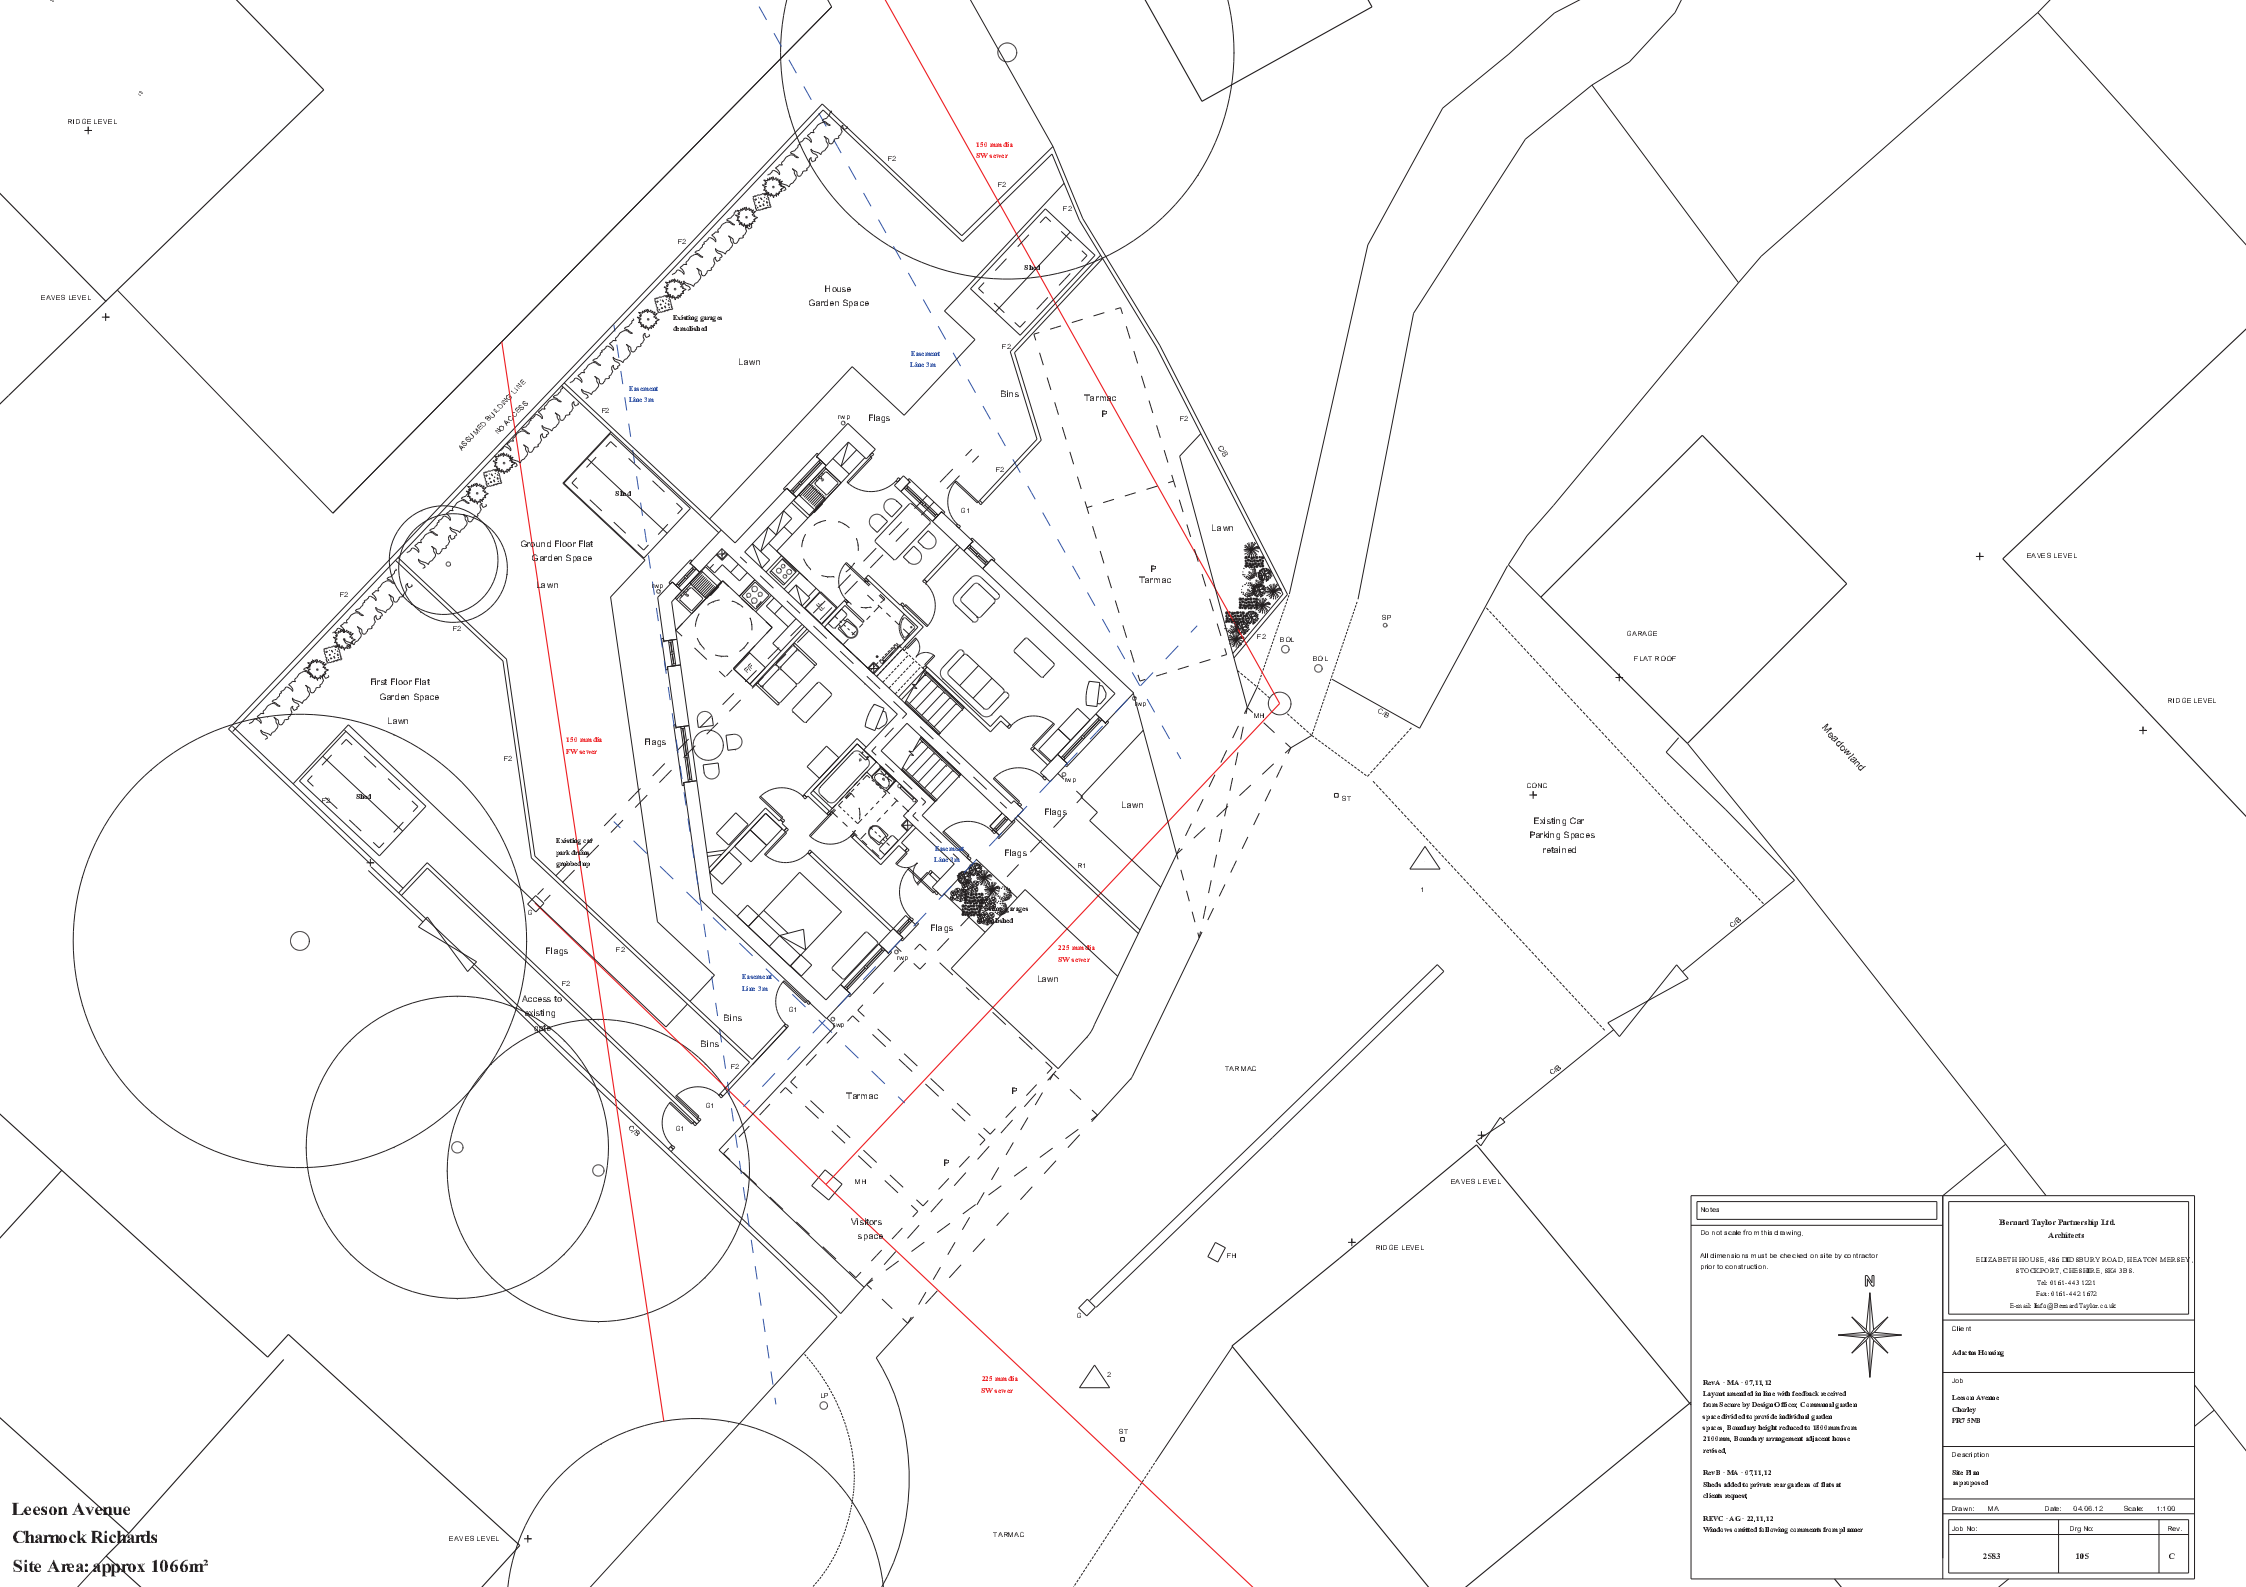

Notes

Do not scale from this drawing.

All dimensions must be checked on site by contractor prior to construction.

RevA - MA - 07.11.12
Layout amended in line with feedback received from Secure by Design Officer, Communal garden space divided to provide individual garden spaces, Boundary height reduced to 1800mm from 2100mm, Boundary arrangement adjacent house revised.

RevB - MA - 07.11.12
Sheds added to private rear gardens of flats at clients request

REVC - AG - 22.11.12
Windows omitted following comments from planner

Bernard Taylor Partnership Ltd.
Architects

ELIZABETH HOUSE, 486 DEVONSHURY ROAD, HEATON MERSEY,
STOCKPORT, CHESHIRE, SK4 3BS.
Tel: 0161-443 1221
Fax: 0161-442 1672
E-mail: info@BernardTaylor.co.uk

Client

Adactus Housing

Job

Leeson Avenue
Charley
PR7 5NB

Description

Site Plan
as proposed

Drawn: MA Date: 04.06.12 Scale: 1:100

Job No:	Drg No:	Rev:
2583	105	C