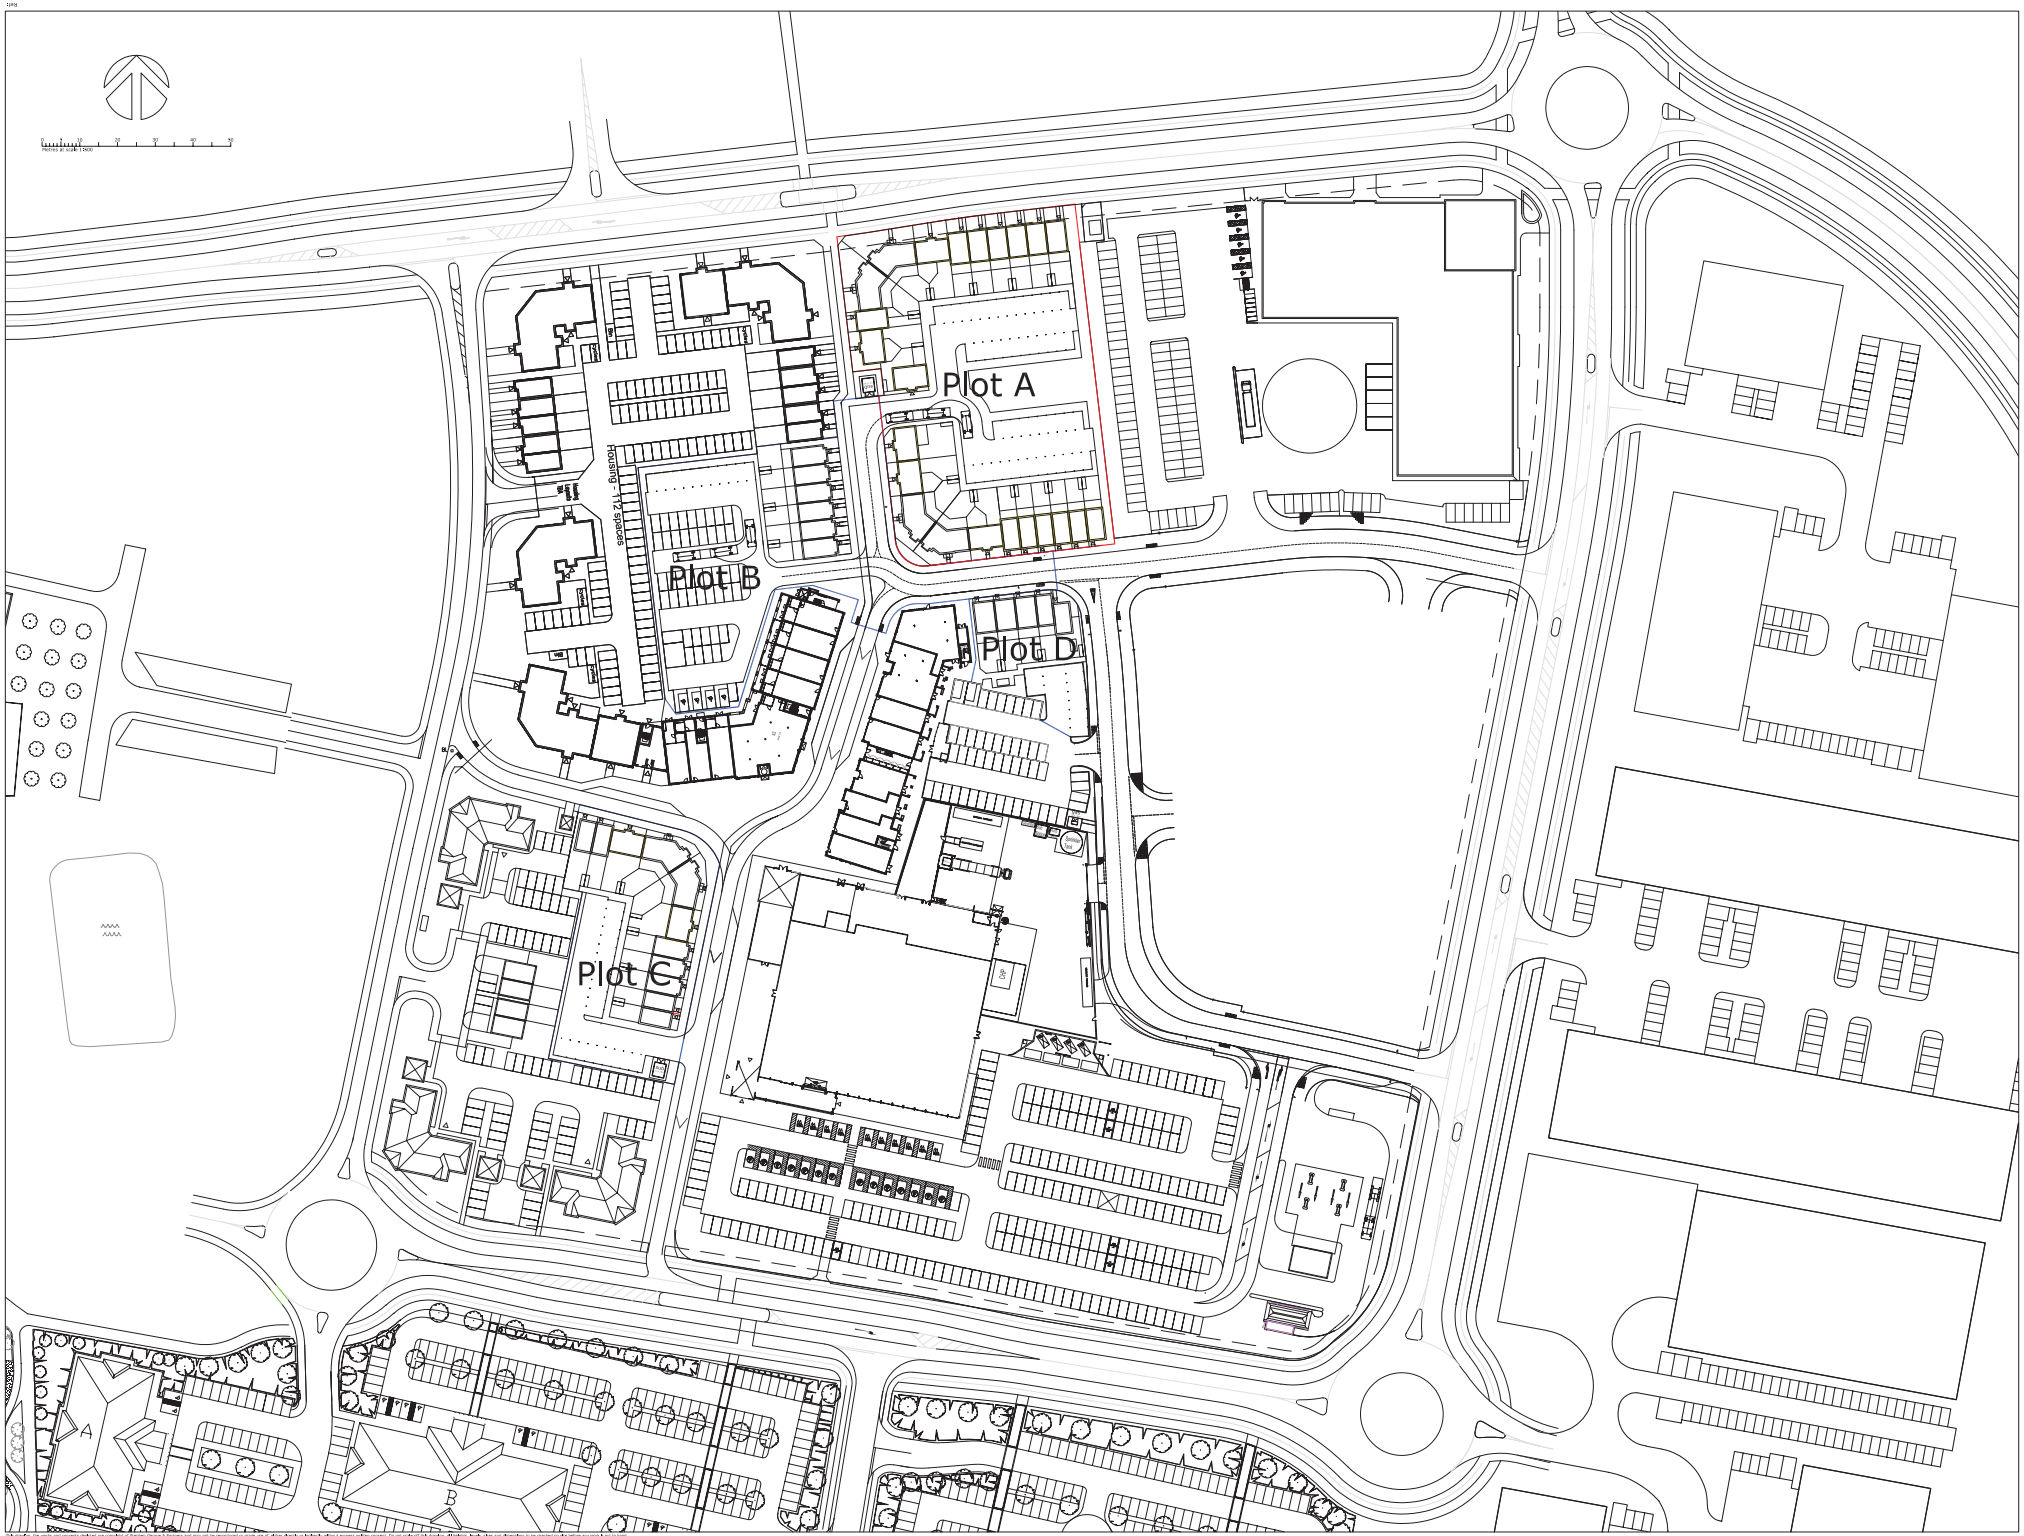

Notes:

To be read in conjunction with relevant consultants drawings.

Revisions:

A SRH 08/08/2012
Plot A mb revised, Parking spaces identified

B SRH 21/08/2012
Blue line added

C SRH 01/10/2012
Site A layout revised

HENRY DAVIDSON DEVELOPMENTS

EDEN PARK Developments

Architects & Masterplanners

STEPHEN GEORGE & PARTNERS LLP

170 London Road
Leicester LE2 1ND

T 0116 247 0557 F 0116 254 1095
www.stephengeorge.co.uk

Buckshaw Housing
Plots A, B, C, D

Site Plan - Overall
Site A

Drawing status:	Preliminary
Cad reference:	8430-002-P001
Drawn:	SRH
Team:	CDW
Dates:	10/07/2012
Scale:	1:500 @ A0

Project no:	Dwg no:	Rev:
8430-002	P001	C

This drawing, the works and concepts depicted are copyright of Stephen George & Partners and may not be reproduced or made use of, either directly or indirectly, without express written consent. Do not scale off this drawing. All dights, levels, sizes and dimensions to be checked on site before any work is put to hand.