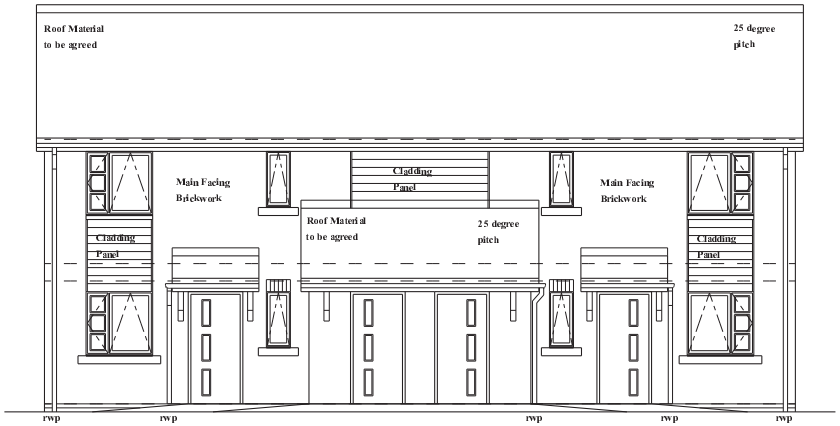

FRONT ELEVATION

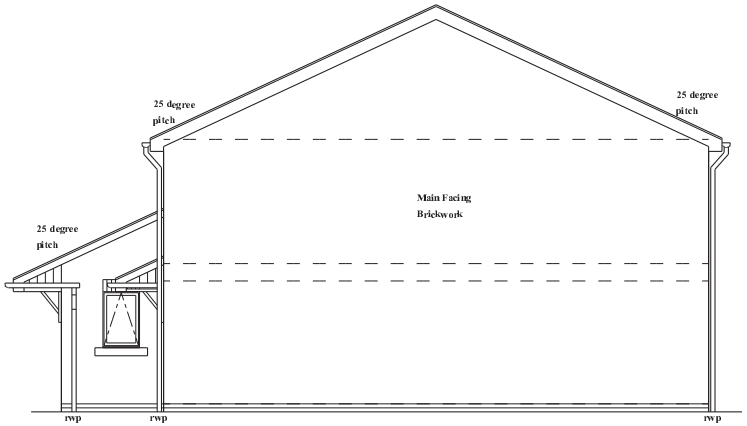

SIDE ELEVATION

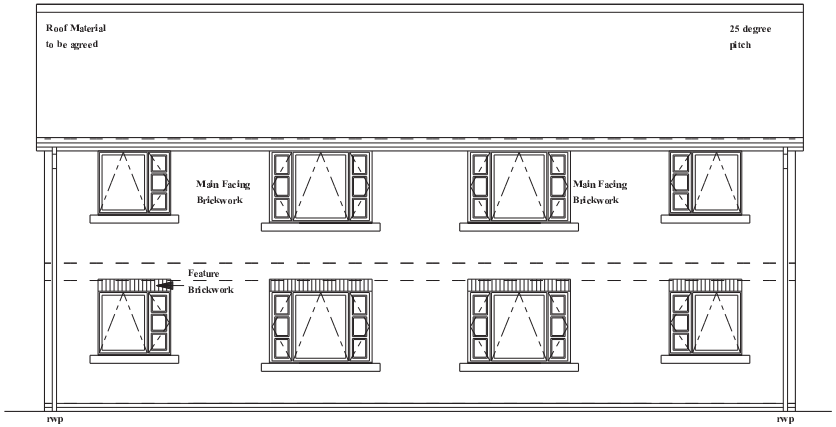

REAR ELEVATION

Notes

Do not scale from this drawing.

All dimensions must be checked on site by contractor prior to construction.

All service run locations are approximate only.

RevA - VJS - 15.11.12
Parking ammended, boundaries to front changed to railings, redesign to front area, gable windows ommitted. Planning officer requirements.

Bernard Taylor Partnership Ltd.
Architects

ELIZABETH HOUSE, 486 DIDSBURY ROAD, HEATON MERSEY,
STOCKPORT, CHESHIRE, SK4 3BS.
Tel: 0161-443 1221
Fax: 0161-442 1672
Email: info@BernardTaylor.co.uk

Client

Adactus Housing

Job

Greenside
Euxton
Chorley, PR7 6BL

Description

Proposed Unit
Elevations

Drawn: AG Date: 01.10.12 Scale: 1:100

Job No:	Drg No:	Rev.
2543d	108	A