ELEVATIONS 1:100

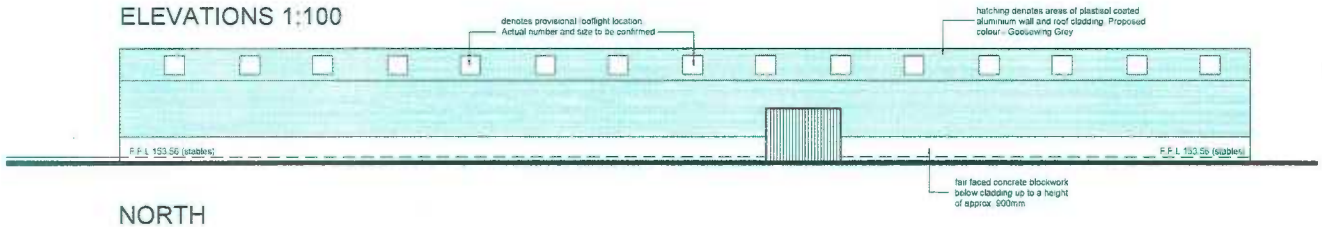

NORTH

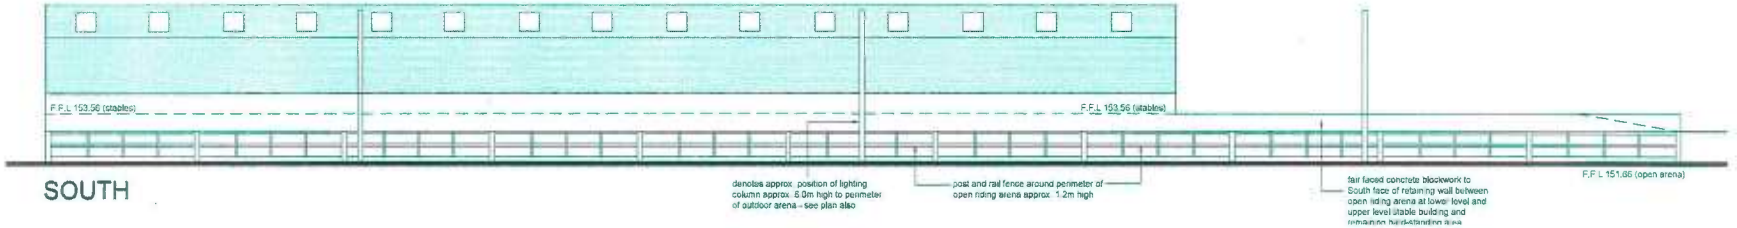

SOUTH

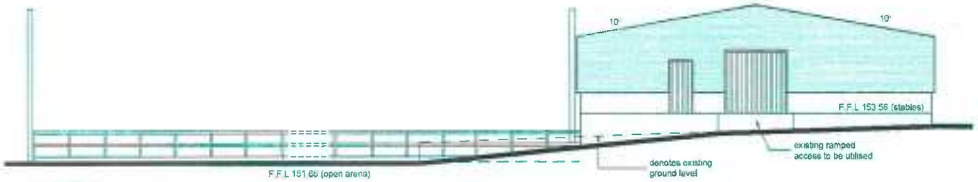

EAST

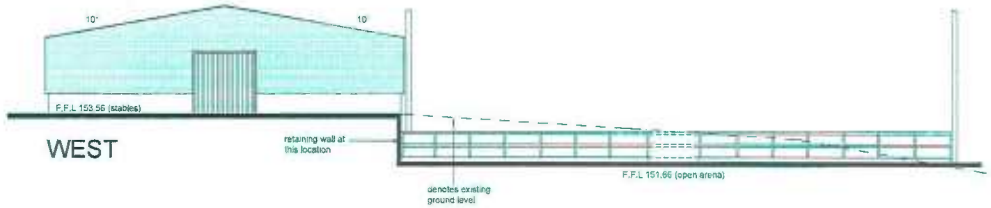

WEST

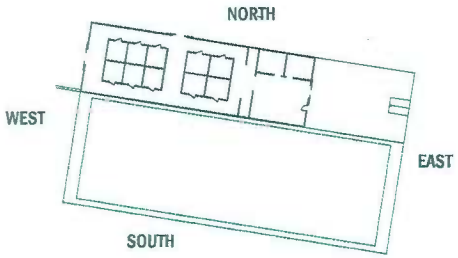

KEY TO ELEVATIONS

REVISIONS:
A: Roof omitted from riding arena. Lighting to outdoor arena indicated. GJF 03.08.2011
B: Roof reinstated to riding arena. GJF 19.12.2011
C: Roof omitted from riding arena. Lighting to outdoor arena indicated. GJF 09.02.2012
D: Amended to show length of stable building reduced and fenestration altered accordingly. GJF 29.05.2012
E: Stable building amendments made including length reduced to 45m, roof overhang removed & fenestration adjusted to tally with revised floor plan drawing. GJF 07.01.2013

CLIENT: MR. S. WATSON & MRS. R. McNAIR.

PROJECT: Logwood Mill Stables, Brinscall Mill Road, Wheelton, PR6 8TD
Proposed Extension & Partial Re-Build of Existing Redundant Farm Buildings for Horse Related Development.

DRAWING TITLE: Proposed Elevations.

DATE	SCALE	DRAWN	DRWG No.	REV
26.04.2011	1:100 @ A1	GJF	10/055/P05	E

LMP ARCHITECTURAL CONSULTANTS
213 PRESTON ROAD
WHITTLE-LE-WOODS
CHORLEY
LANCASHIRE
PR6 7PS
TEL: 01257 261555
FAX: 01257 267224
www.lmparchitects.co.uk

© Copyright Lawson Mangerdson Practice Ltd.