Where quality lives.

David Wilson Homes

Taylor Wimpey

Taylor Wimpey North West

Taylor Woodrow House, The Beacons, Warrington Road,
Birchwood, Warrington, Cheshire WA3 6XU
Tel 01925 849 500 Fax 01925 849 501
www.taylorwimpey.com

DRAWING TITLE

WIGAN ROAD

Clayton le Woods

Location Plan

DRAWING STATUS

PRELIMINARY

DRG SCALE	DATE	DRAWN
1:1250 @ A1	28/01/13	NMW

DRAWING NUMBER
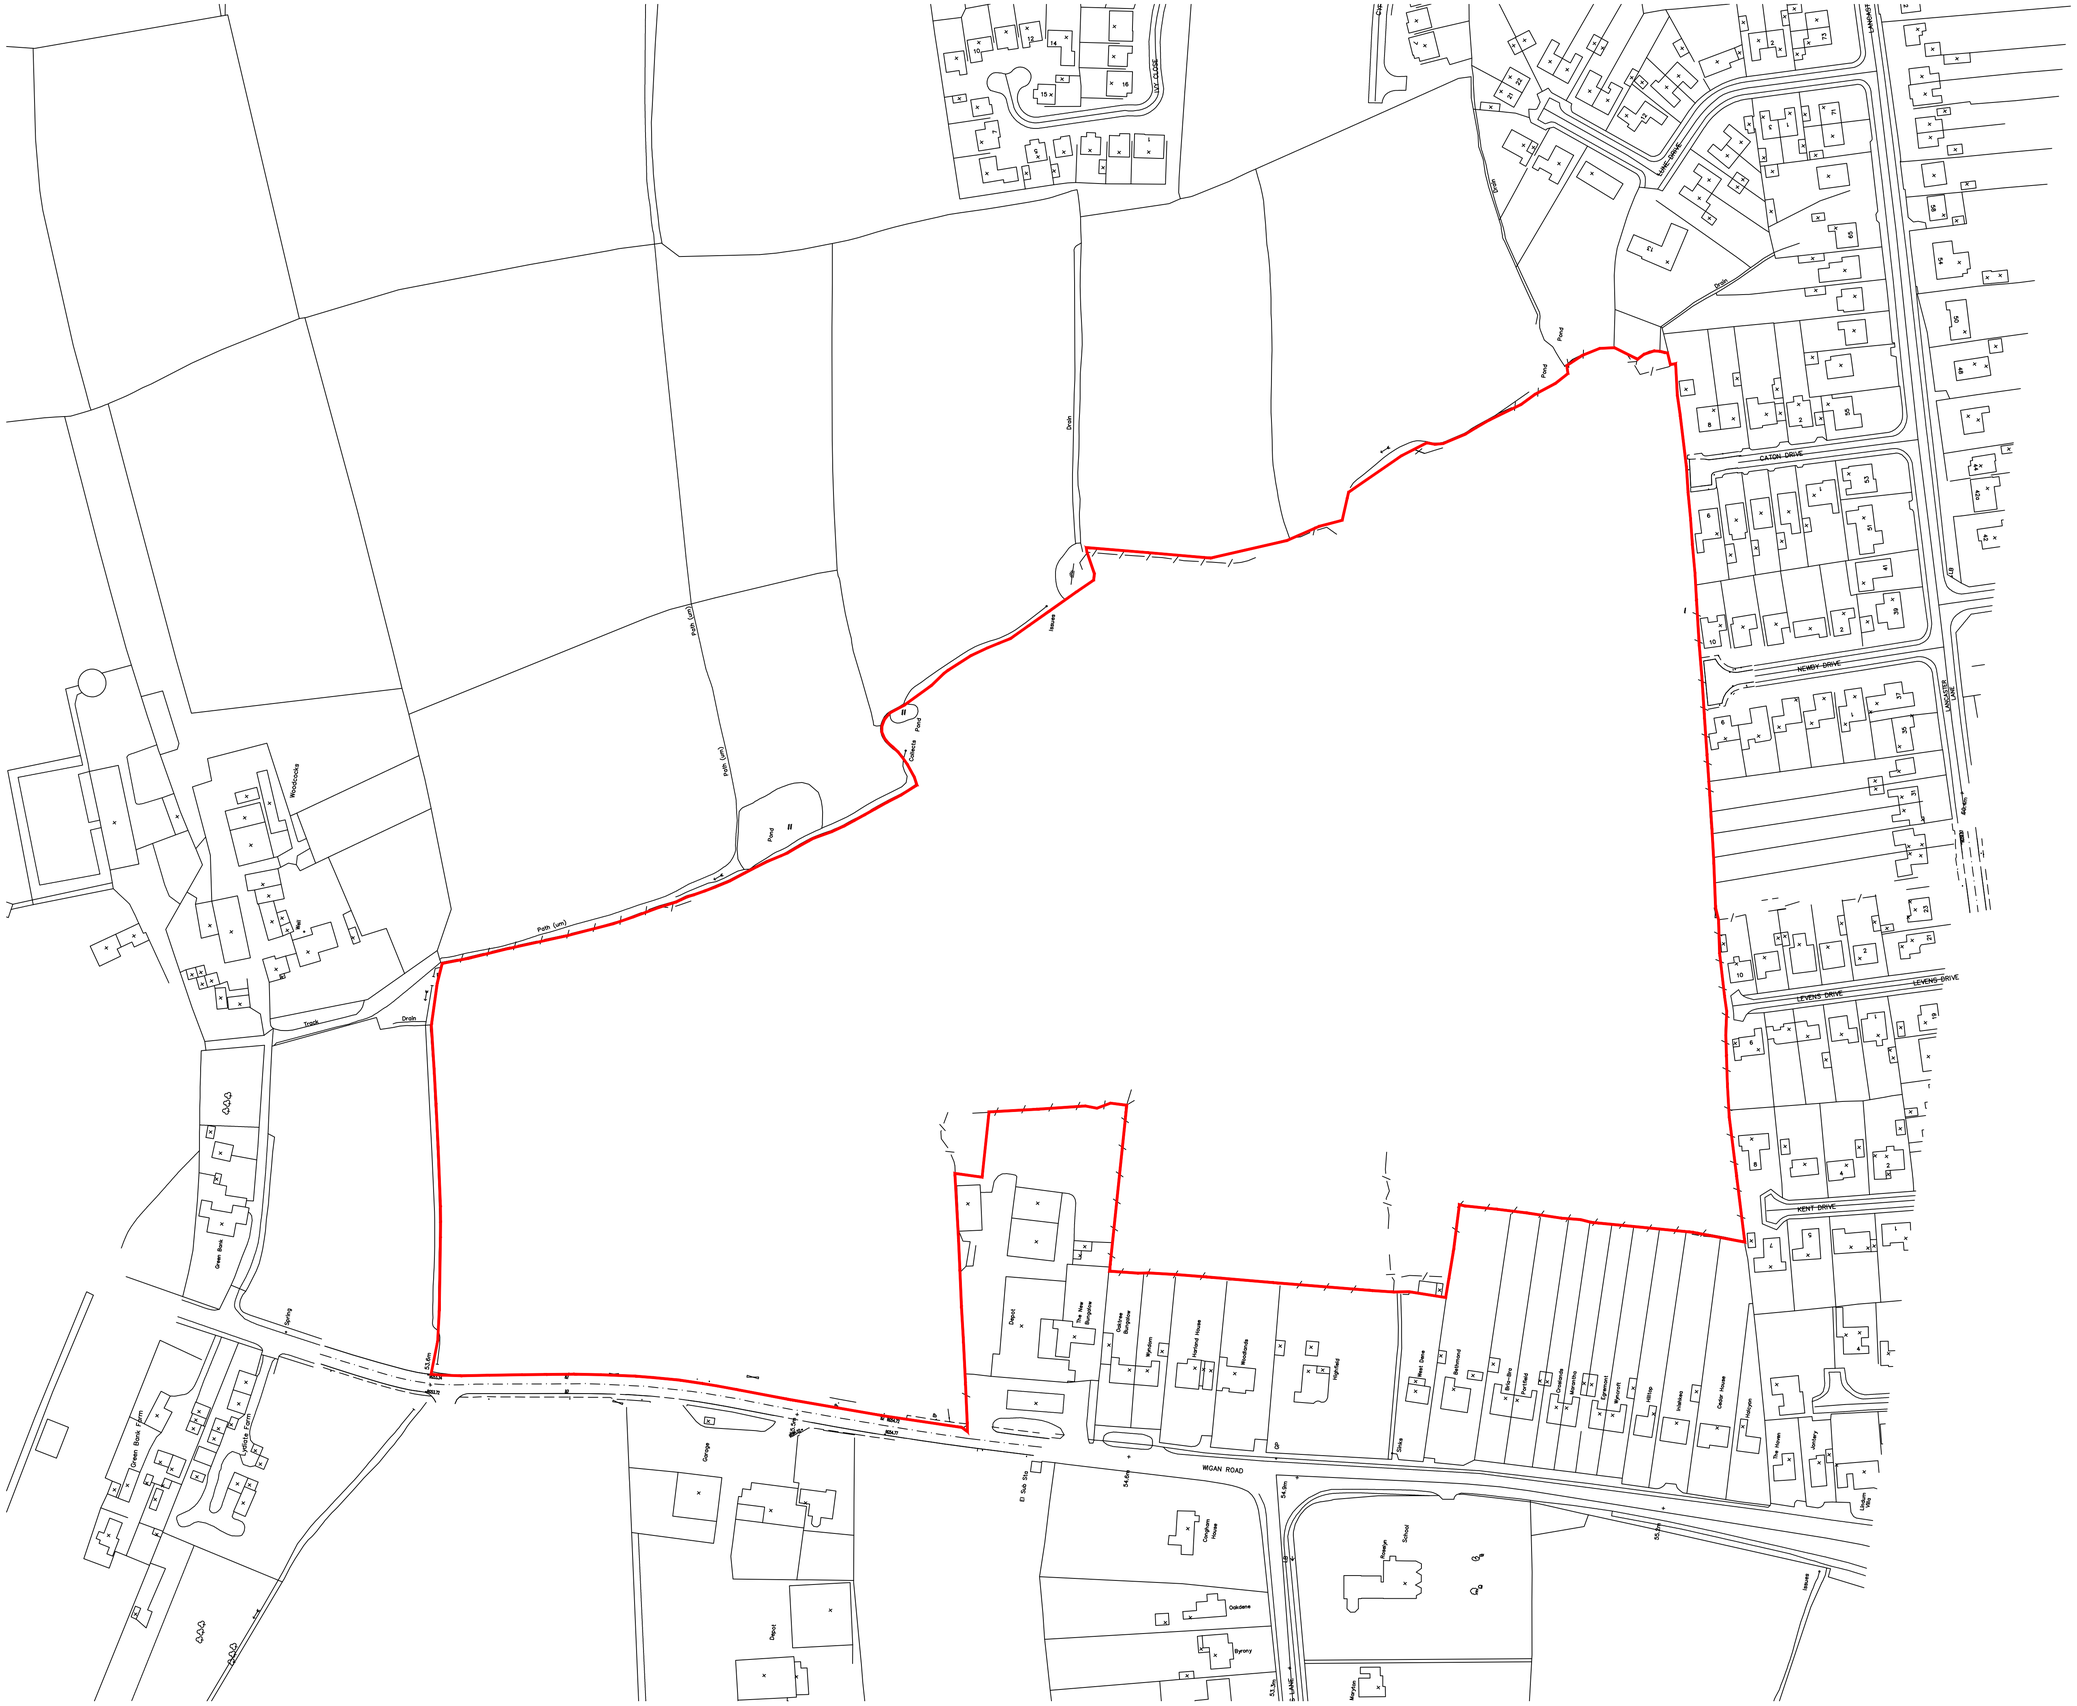
SITE CODE	DRAWING CODE	DRAWING NO	REVISION
20251	CLW	LP01