WHEELTON HOUSE AND BARNS

EXISTING SITE LAYOUT 1:500

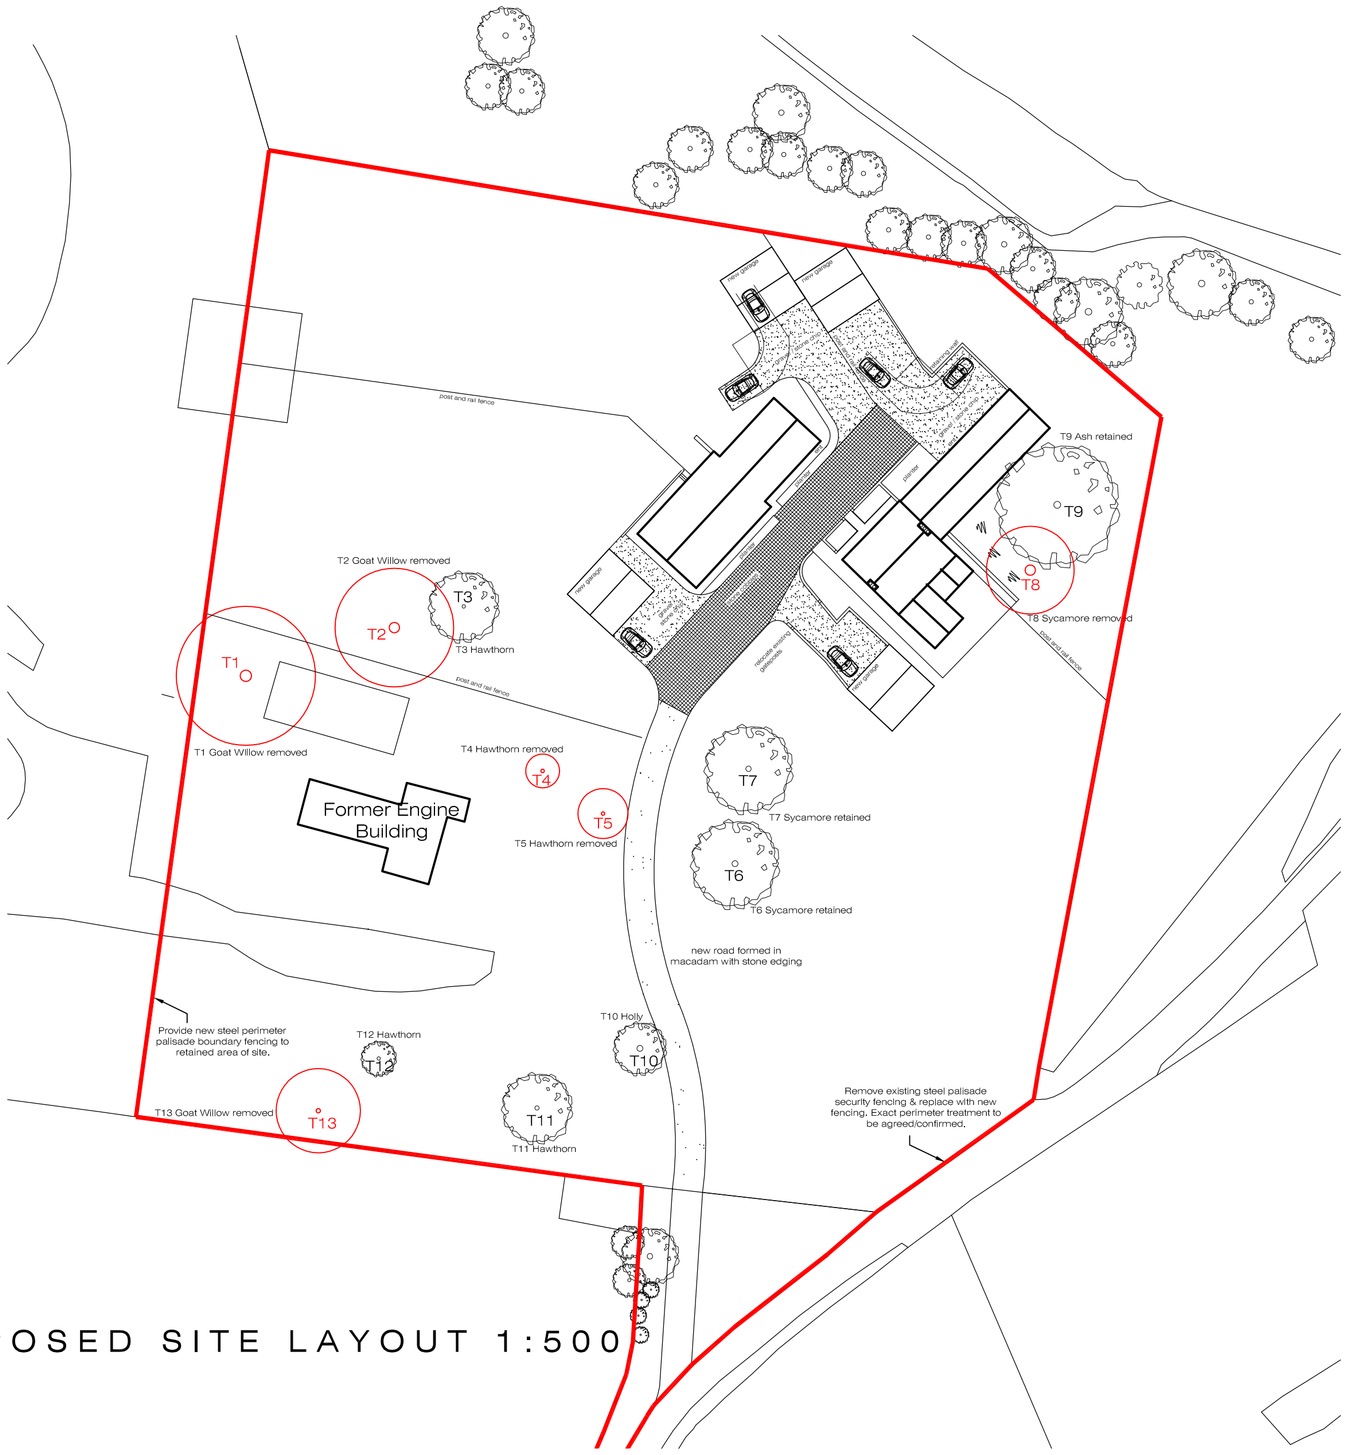

PROPOSED SITE LAYOUT 1:500

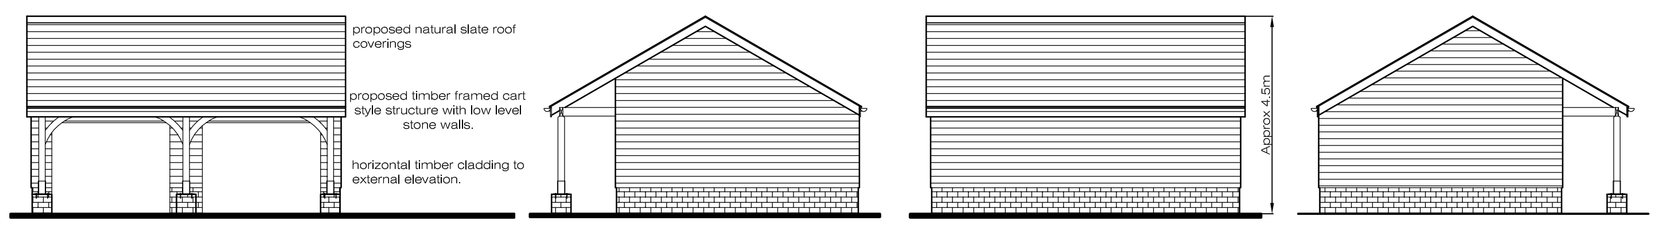

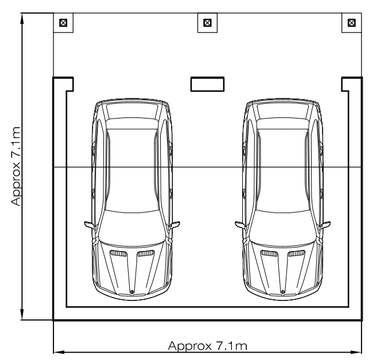

PROPOSED GARAGING 1:100

1. This drawing and design are copyright and may not be reproduced without the written consent of AC Architectural Consultancy.
2. Do not scale, use figured dimensions only.
3. The contractor is to check and verify all figured dimensions, site and drainage levels prior to commencement of work and notify AC Architectural Consultancy of any discrepancies.
4. The Contractor is to check the drawing against all relevant drawings, specifications and bills of quantities as issued.
5. All on site dimensions to be checked prior to any off site fabrication.

revision	date	rev
garage location revised	22.03.2013	A

project
Wheelton House and barns: renovation of existing farm house and cottage with conversion of barn

drawing title
Site layout

architectural consultancy
t:01772 337858
f:01772 337858
e:info@acconsultancy.com
the willows, bee lane, penwortham,preston. pr1 9tu

project no.	drg no.	rev.
1301	01	A