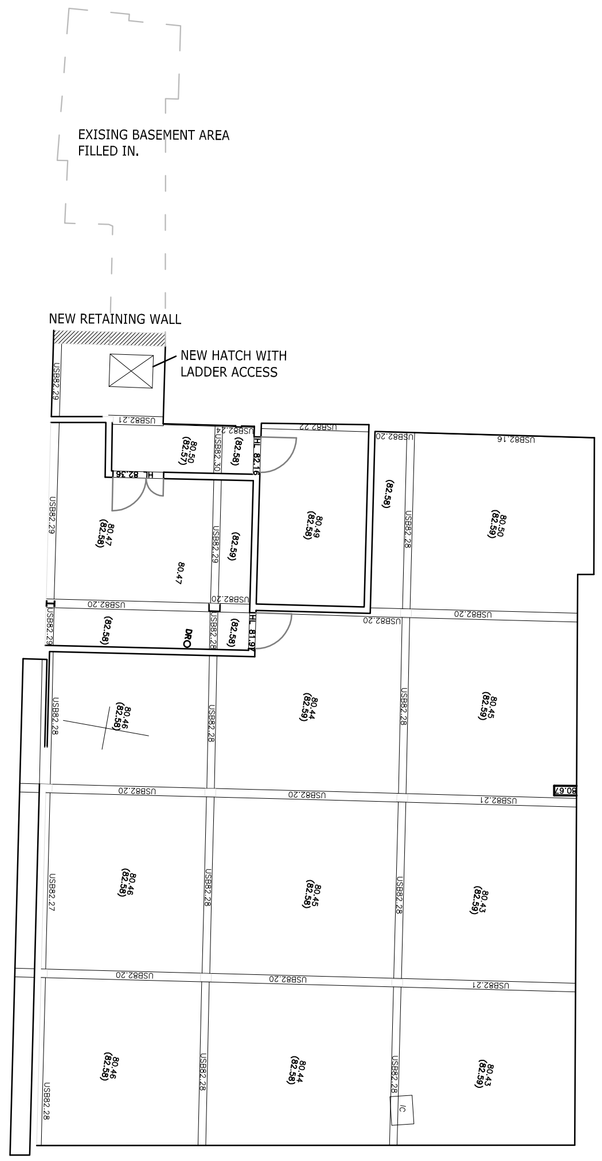

BASEMENT

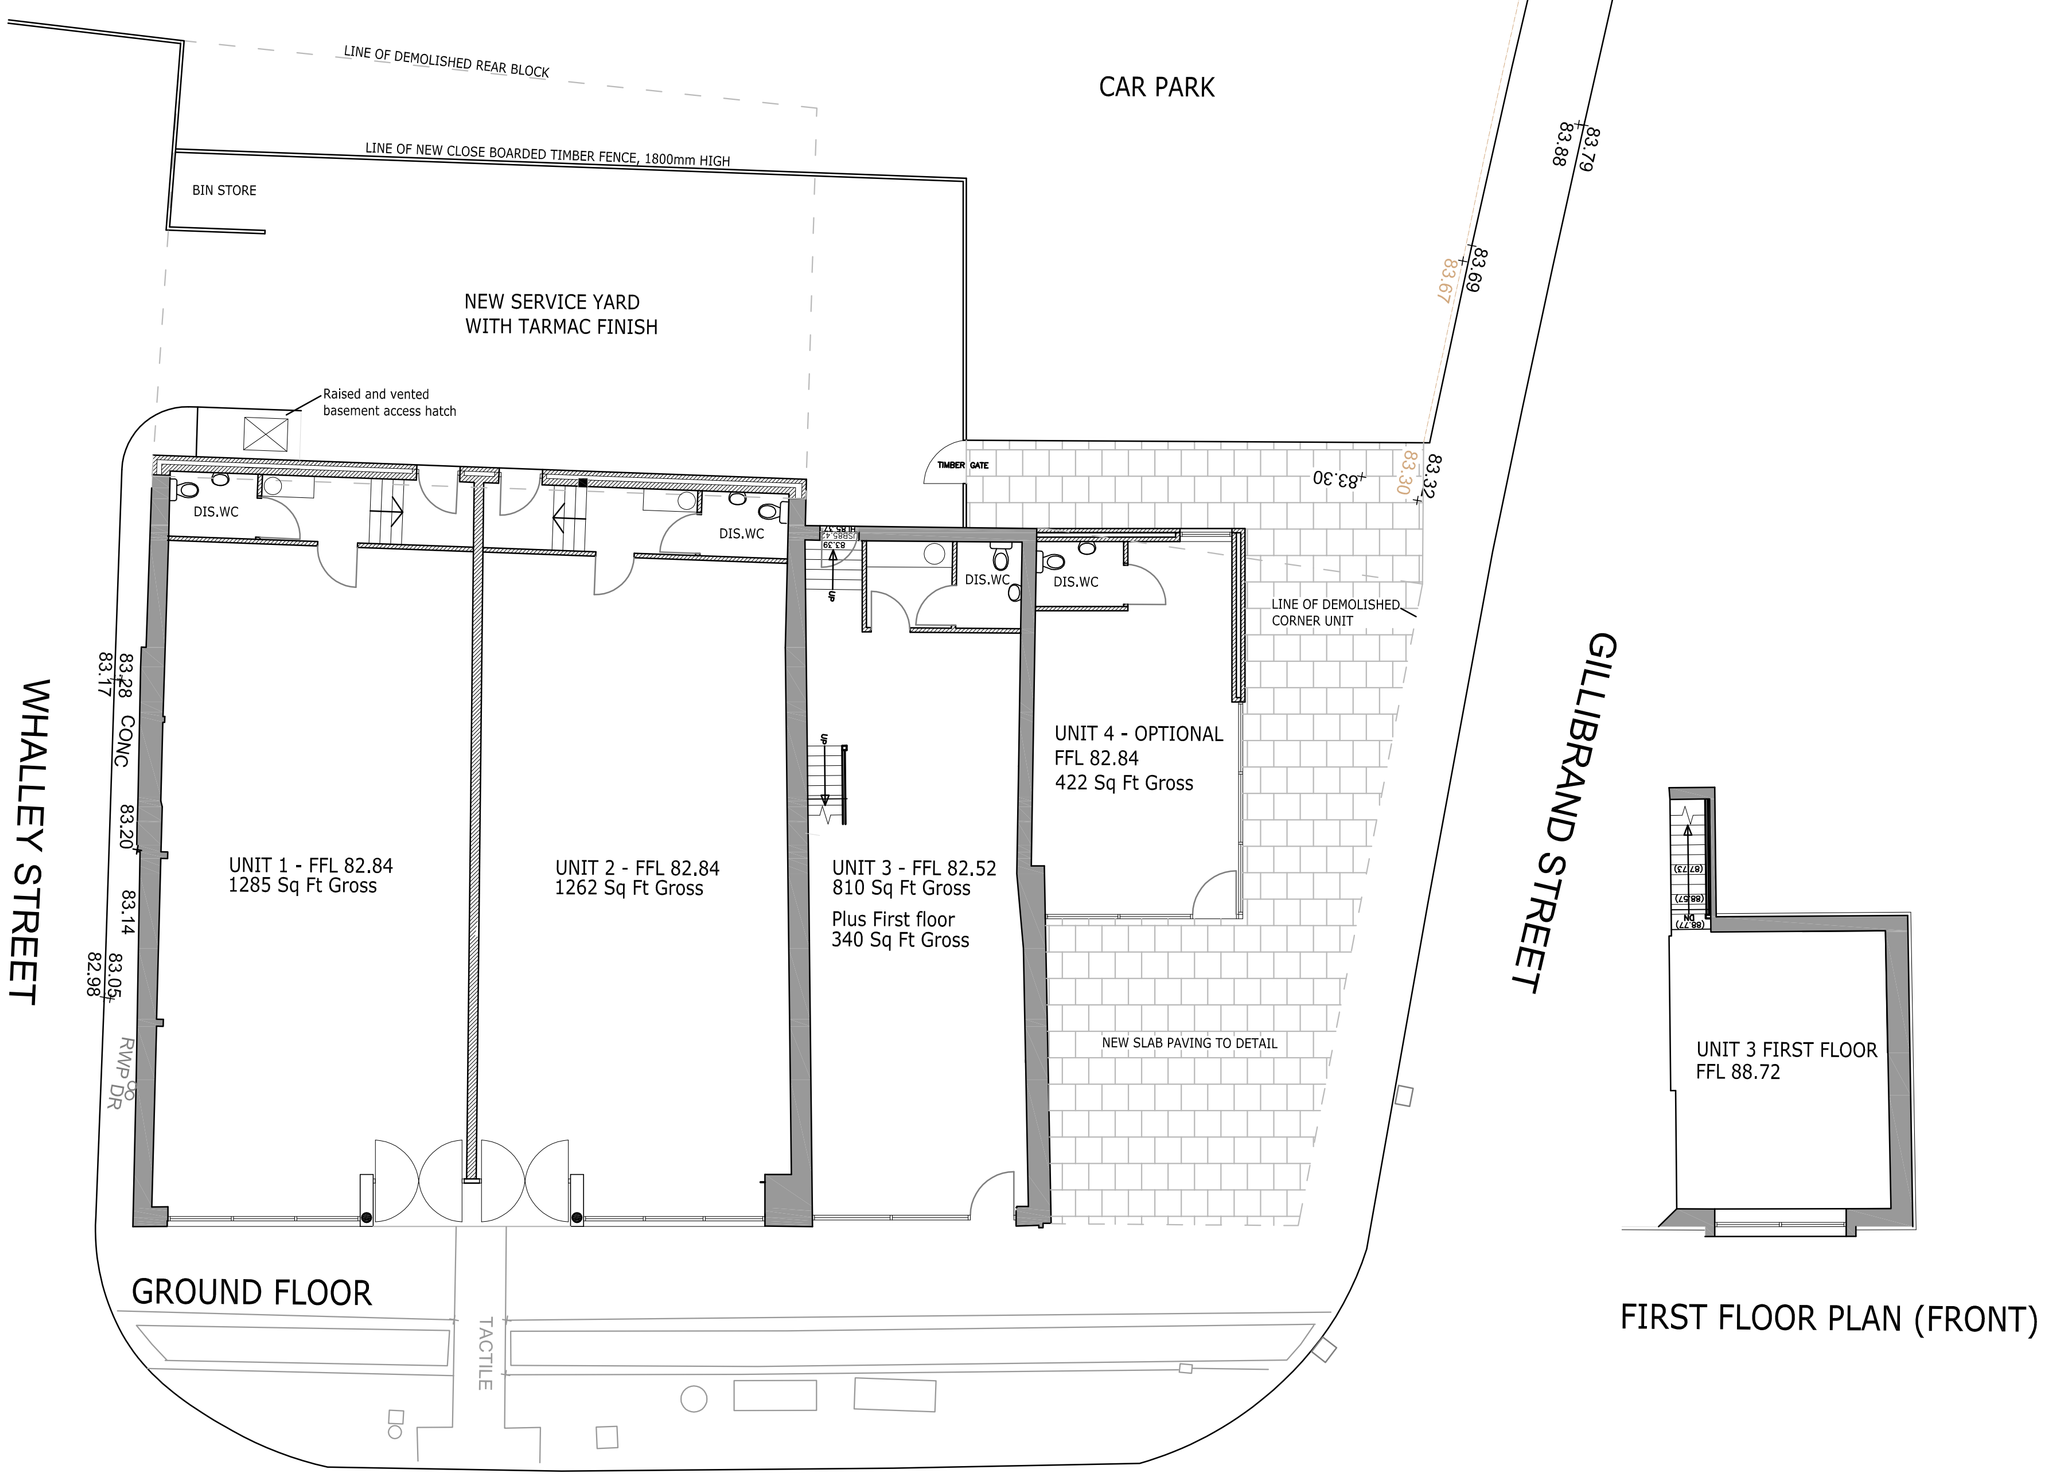

GROUND FLOOR

FIRST FLOOR PLAN (FRONT)

Chorley Council

PROPERTY SERVICES

23 Gillibrand Street
Chorley PR7 2EJ

Tel: 01257 515273
Fax: 01257 515279

Revisions

No.	Detail	Date

Client
CORLEY BOROUGH COUNCIL

Project
FORMER MACDONALDS SITE
MARKET STREET
CHORLEY

Description
PLANS AS PROPOSED

Scale
1:100 @ A1

Drawn By	Checked by	Date
MS		APR 13

Drawing Number
A12/17 / 104

COPYRIGHT CHORLEY COUNCIL