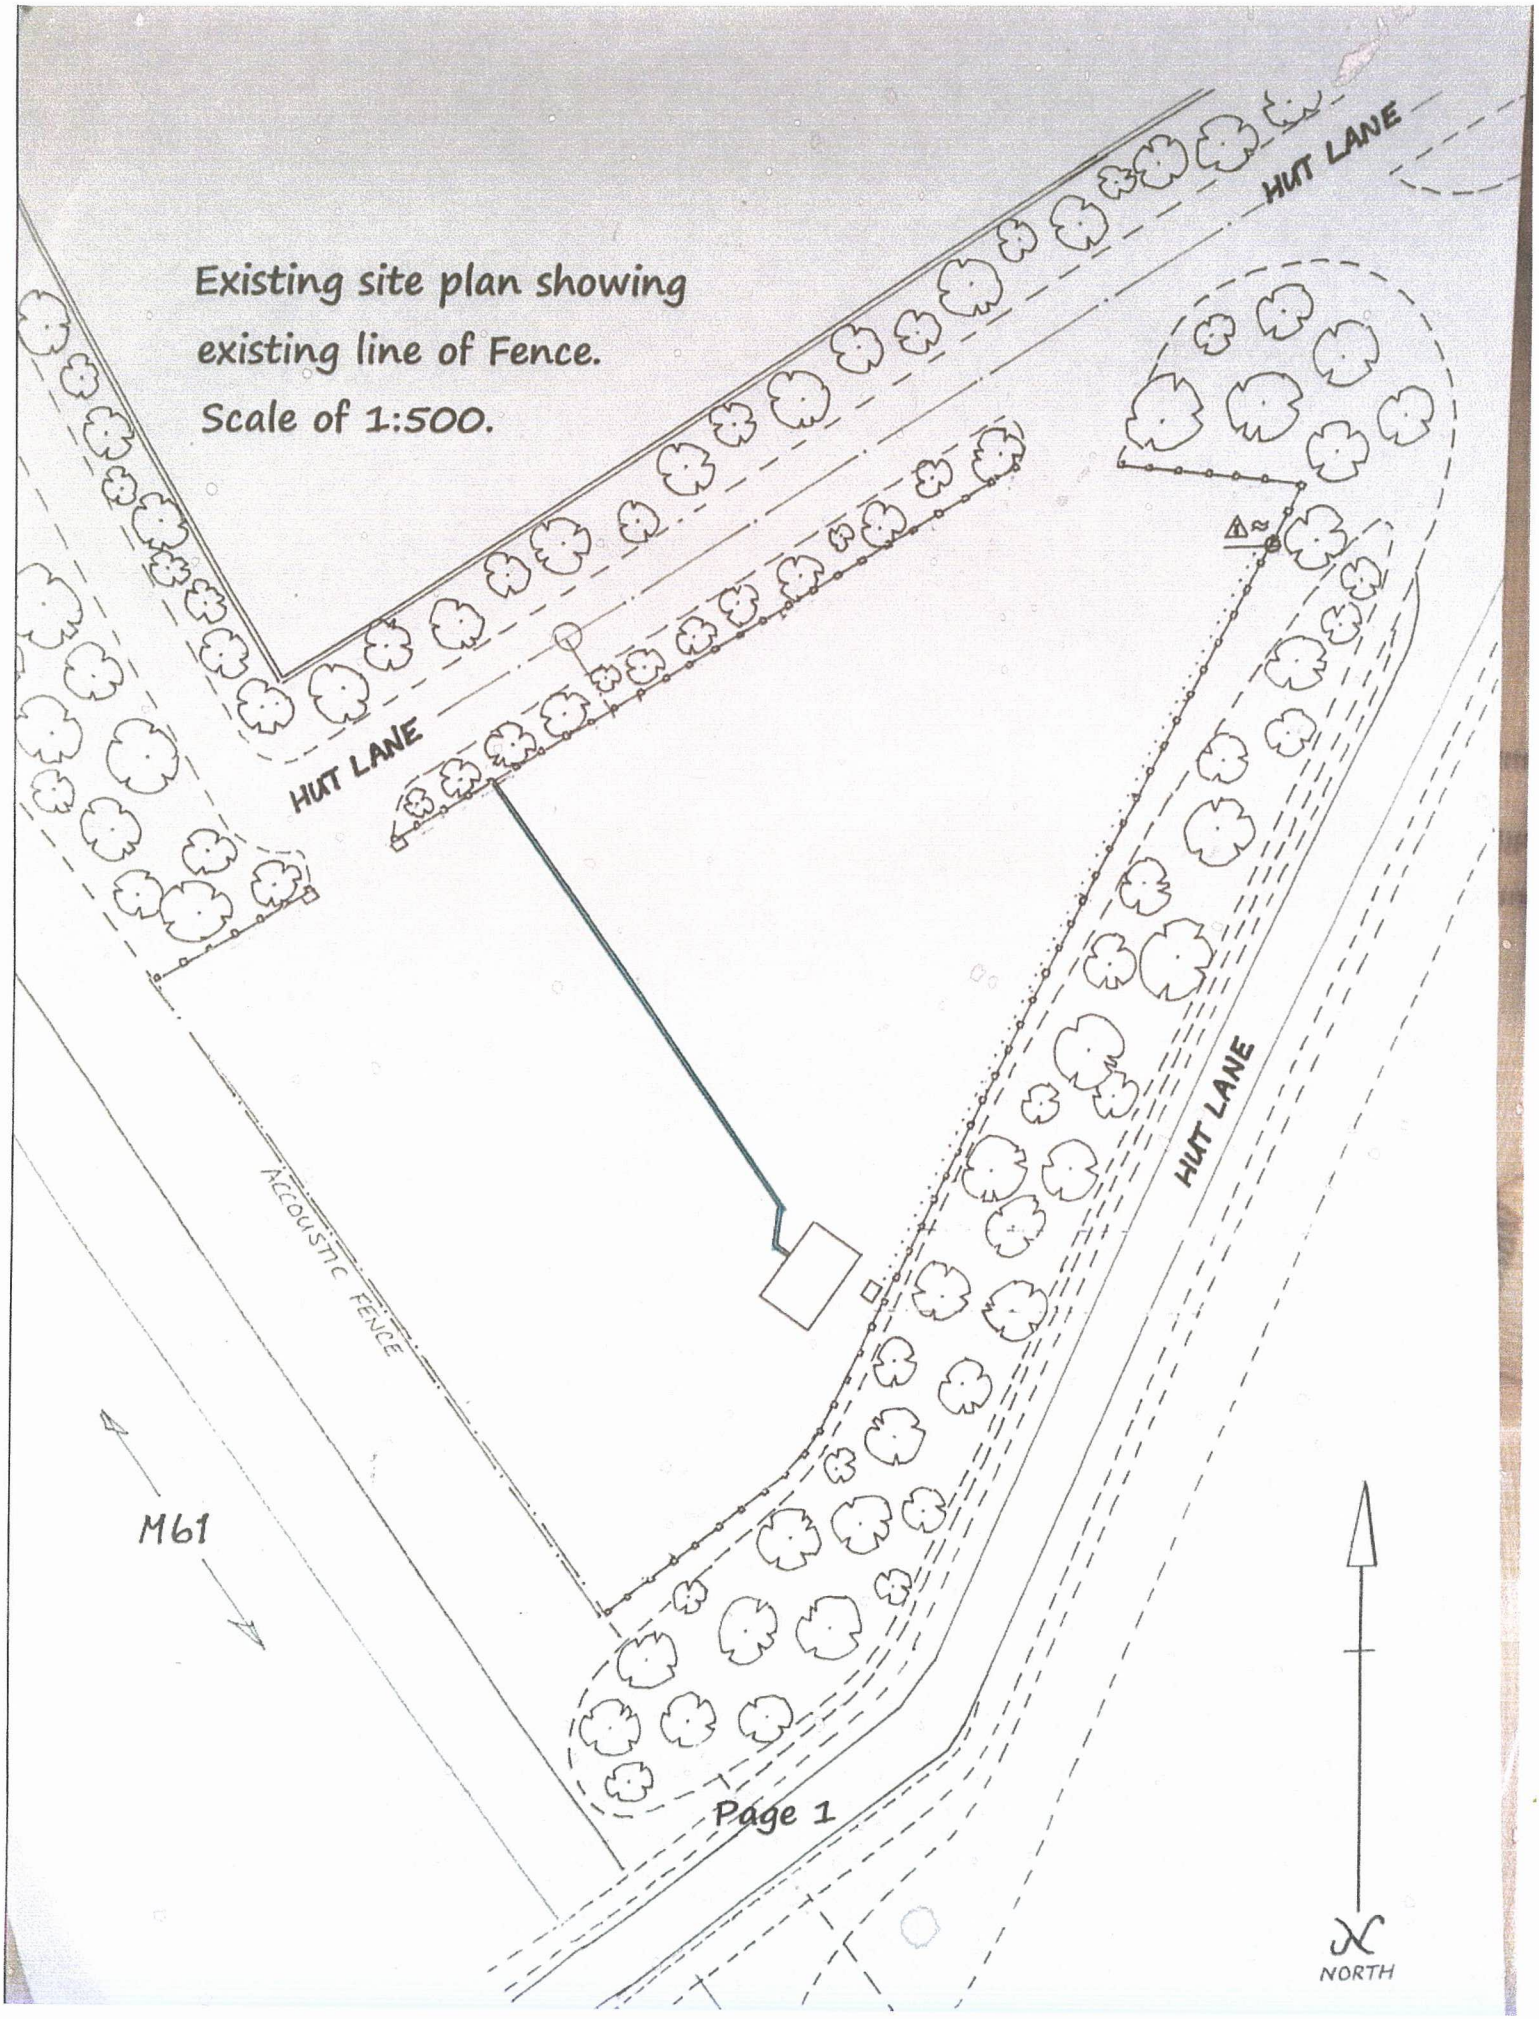
Existing site plan showing
existing line of Fence.
Scale of 1:500.
HUT LANE
HUT LANE
HUT LANE
ACCOUSTIC FENCE
M61
NORTH