RYFIELD ROAD, HEAPEY

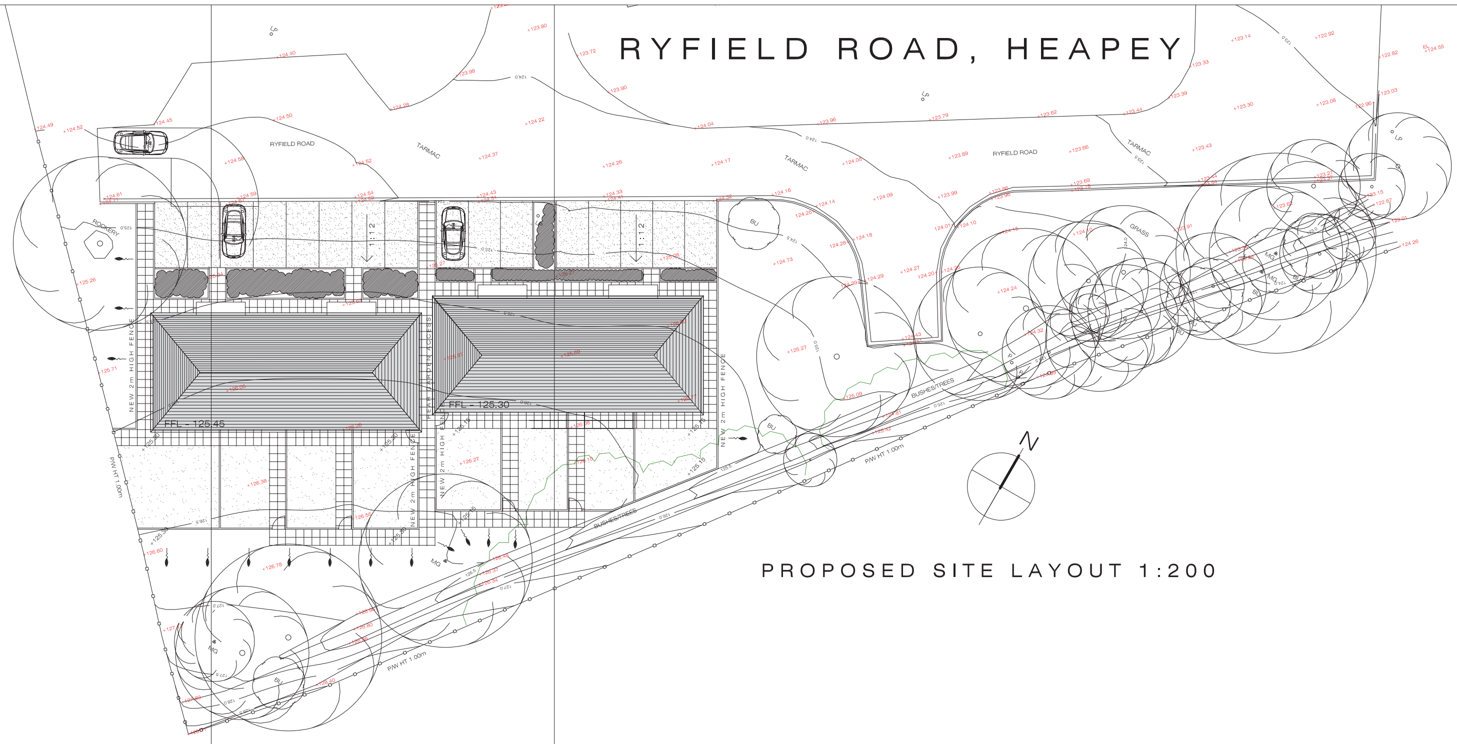

PROPOSED SITE LAYOUT 1:200

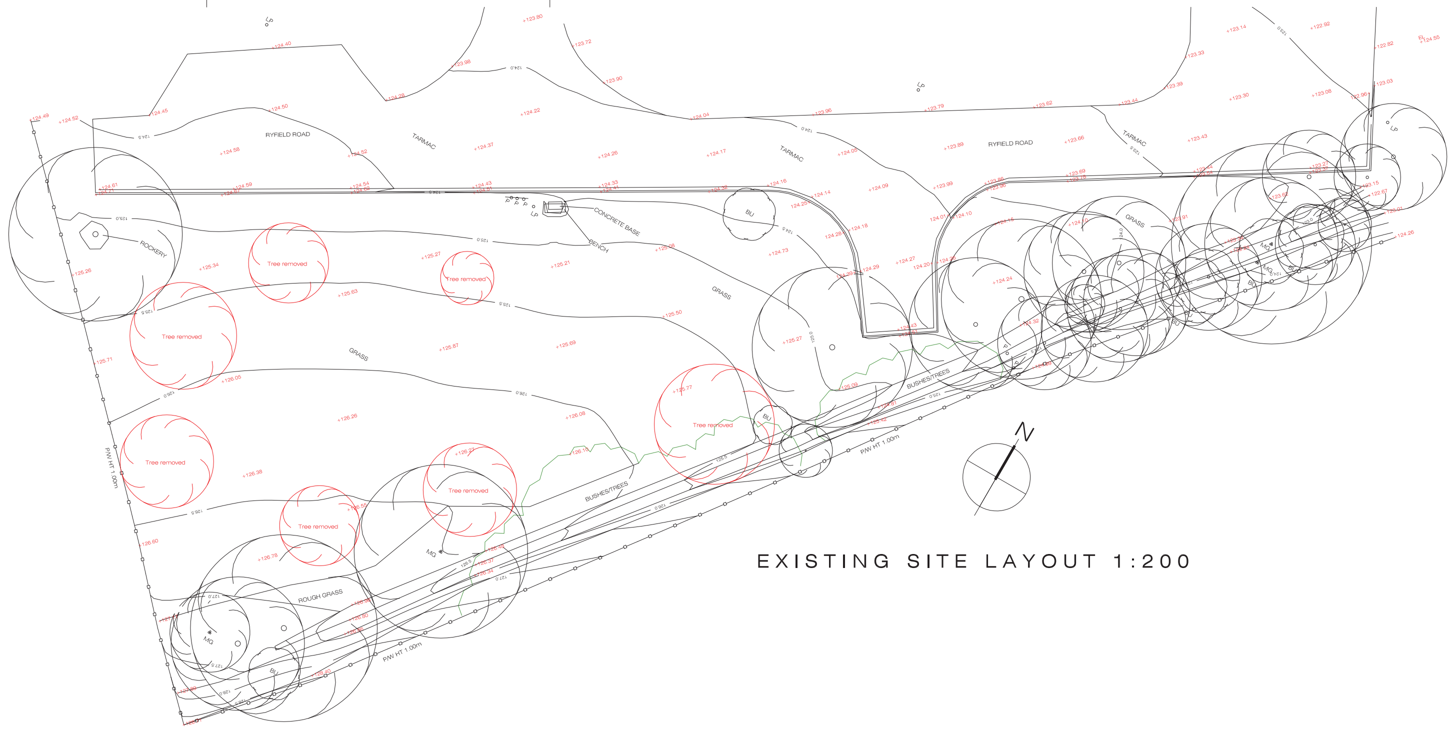

EXISTING SITE LAYOUT 1:200

1. This drawing and design are copyright and may not be reproduced without the written consent of AC Architectural Consultancy.
2. Do not scale, use figured dimensions only.
3. The contractor is to check and verify all figured dimensions, site and drainage levels prior to commencement of work and notify AC Architectural Consultancy of any discrepancies.
4. The Contractor is to check the drawing against all relevant drawings, specifications and bills of quantities as issued.
5. All on site dimensions to be checked prior to any off site fabrication.

revision	date	rev
eastern block relocated 1m south	18.07.13	A

project
Ryfield Road, Heapey, Chorley.

drawing title
Site layouts

architectural consultancy
t:01772 337858
f:01772 337858
e:info@acconsultancy.com
the willows, bee lane,
penwortham,preston, pr1 9tu

project no.	drg no.	rev.
1305	01	A