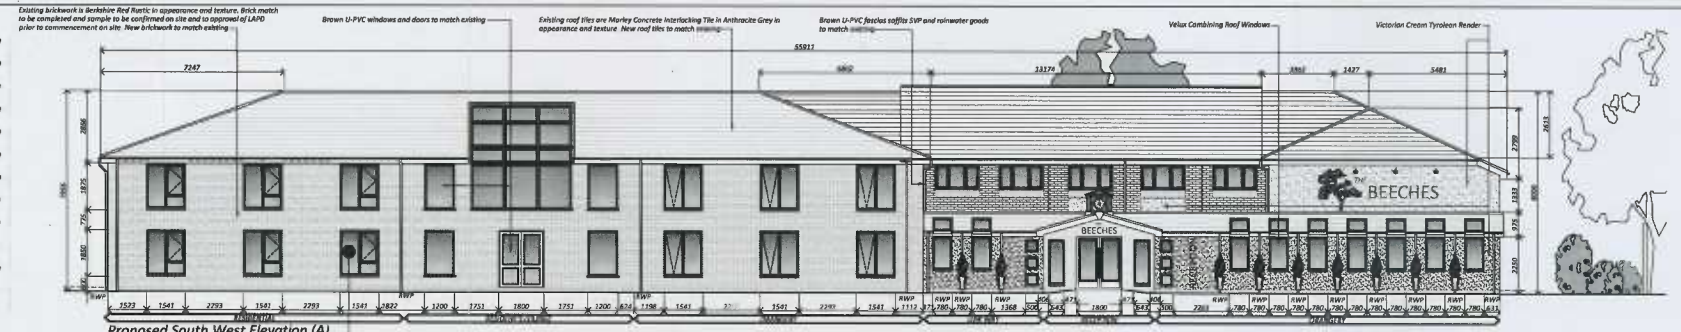

Proposed South West Elevation (A)
Scale 1:100

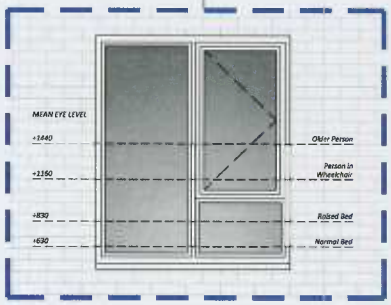

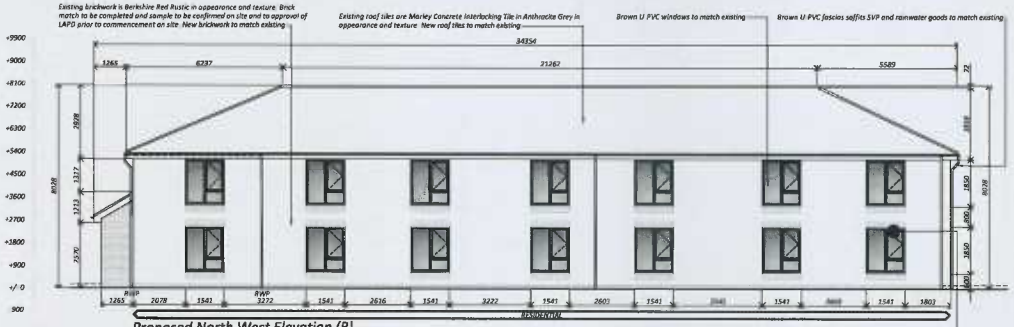

Proposed North West Elevation (B)
Scale 1:100

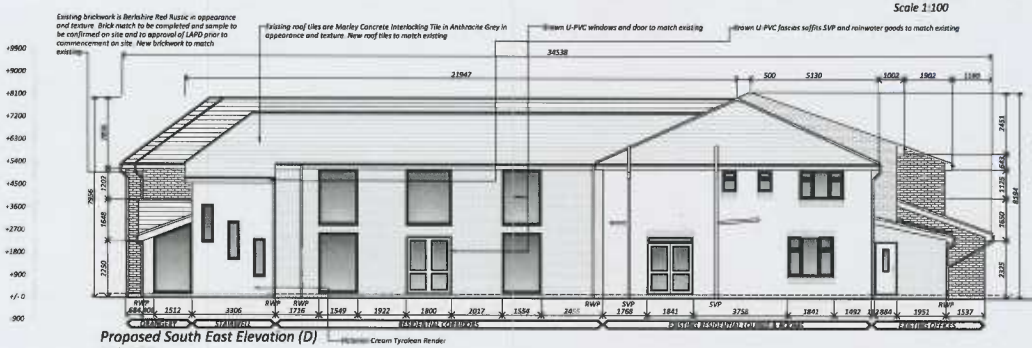

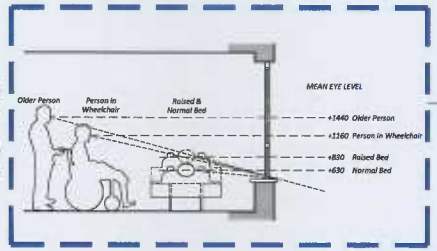

Proposed South East Elevation (D)
Scale 1:100

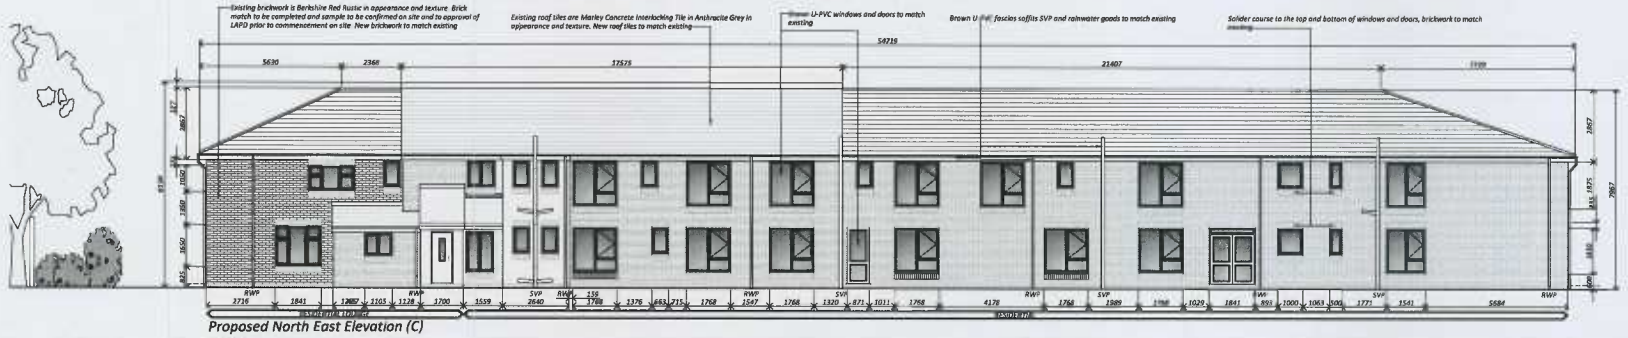

Proposed North East Elevation (C)
Scale 1:100

Copyright © 2012 Mistle Design & Architecture Ltd
All rights reserved

Drawing from these drawings without consultation and/or agreement with an employee is unadvisable. This drawing is indicative, and exact dimensions should be confirmed on site prior to commencement of building work. All drawings and dimensions shall be verified by the contractor on site prior to commencement of works, crediting of these will in writing but this dimensions should be read and in writing as scaled.

Do not scale from this drawing only work from written dimensions. This drawing is the property of Mistle Design & Architecture Ltd and copyright is reserved by them. The Drawing is not to be copied or disclosed to or to any unauthorised persons without prior written consent of Mistle Design & Architecture Ltd.

DO NOT PROCEED WORKS IN THE EVENT OF A DISCREPANCY

For all the above projects please refer to the relevant Engineers report, cross reference all drawings, details and calculations with the relevant structural engineer prior to commencement of building work.

Mistle Design & Architecture Limited accept no responsibility or liability for any work carried out on site.

Revisions			
Rev.	Date	Description	Author
-	-	-	-

SDA Architecture

Making Dreams Reality...

SITE LOCATION PLAN

Scale: 1/2500

PROPOSED PROJECT INFORMATION

Client: M & A Management - Mr. Hussian

Project Description: Proposed 28 Bedroom Extension

Site Address: The Beeches Nursing Home

Status: PLANNING PERMISSION

Date: 07/08/2012

Drawn By: SL	Sheet Size: A1	Scale: As Shown

Drawing Title:

Elevations and Window Details, as 'Proposed'

Job Number:	Drawing Number:	Revision:
170	PL-05	

DO NOT SCALE

COPY RIGHTS RESERVED