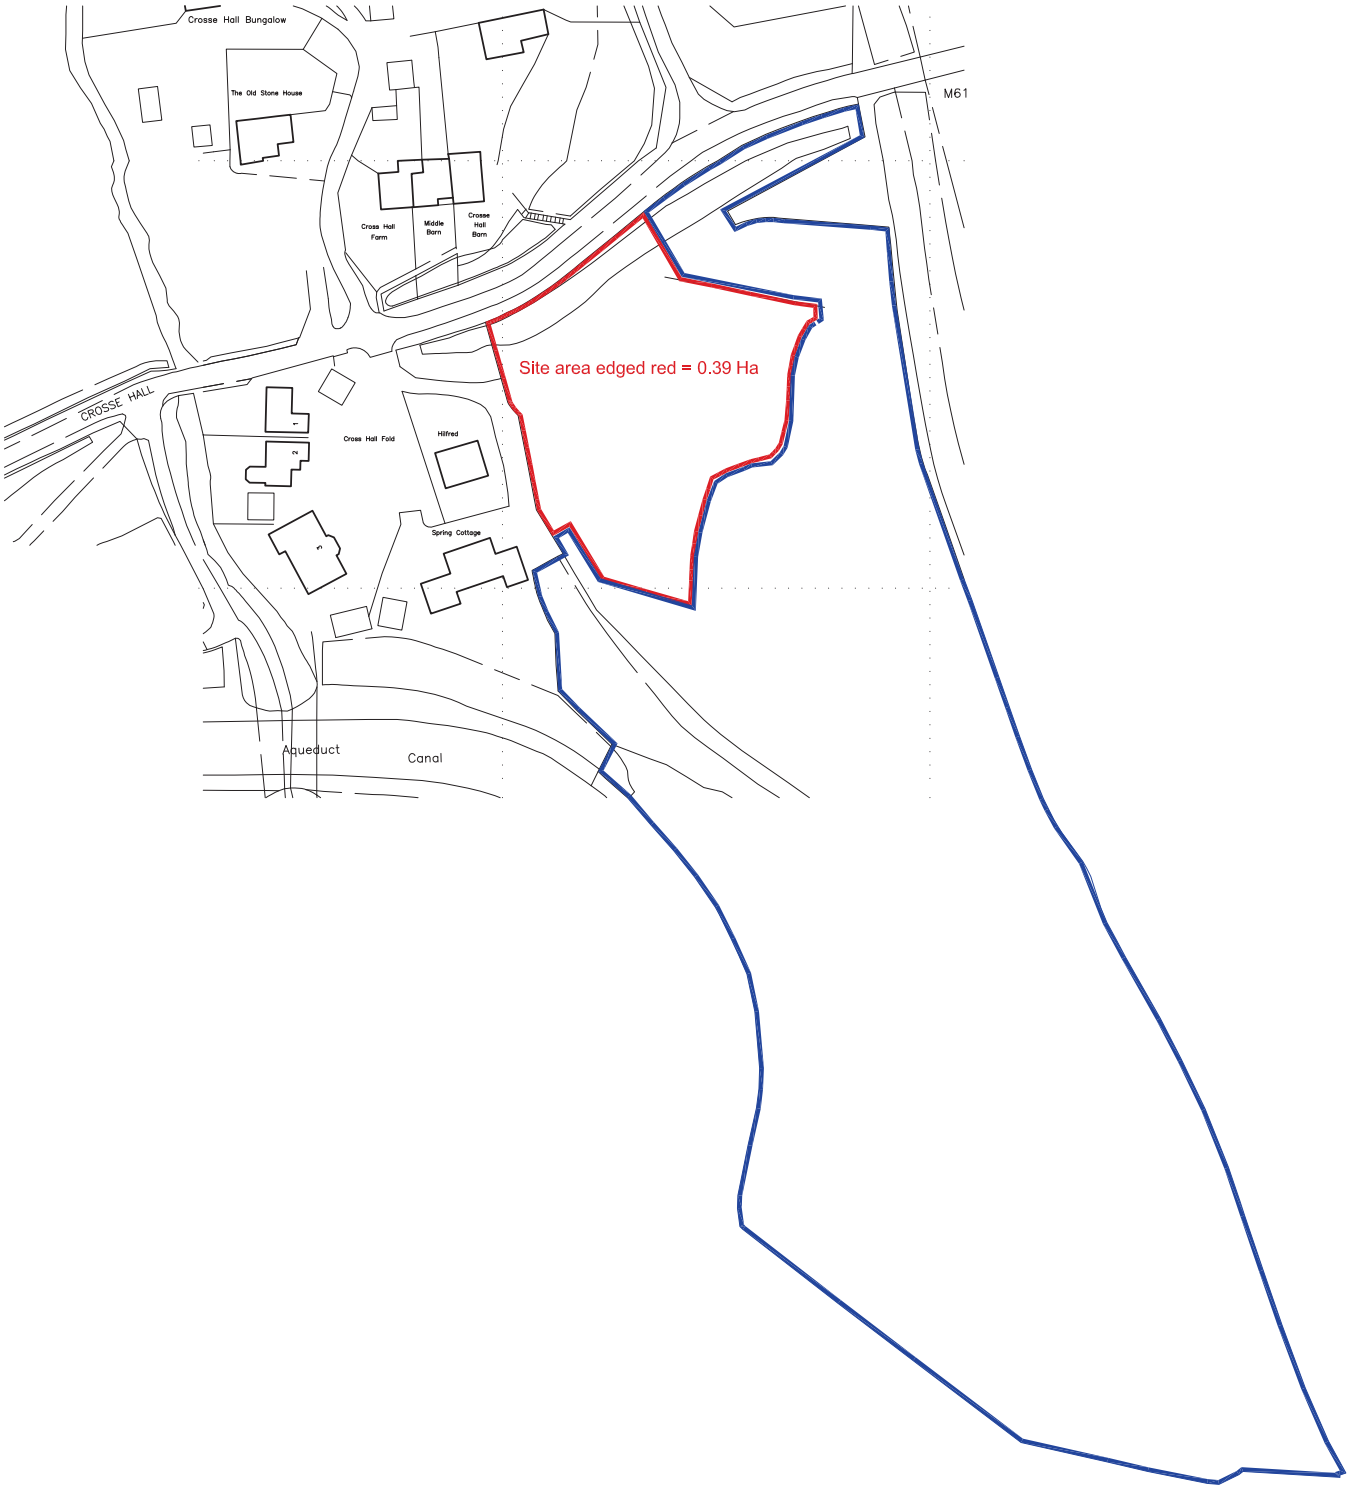

N

0m 25m 50m

Scale Bar 1:1250

REVISIONS:

A: Red edge reduced. asl 14/11/13
B: Blue edge denoted for the full extent of ownership. asl 25/11/13

CLIENT
Messrs. G. & N. Dugdale c/o De Pol Associates

PROJECT
Proposed Residential Development at Crosse Hall Lane, Chorley, Lancashire

DRAWING TITLE
Location Plan

DATE	SCALE	DRAWN	DRWG No.	REV
24/07/12	1:1250 @ A3	asl	11/019/L01	B

LMP
ARCHITECTURAL CONSULTANTS
213 PRESTON ROAD
WHITTLE-LE-WOODS
CHORLEY
LANCASHIRE
PR6 7PS
TEL: 01257 261555
FAX: 01257 267224
www.lmparchitects.co.uk

© Copyright Lawson Margerison Practice Ltd.