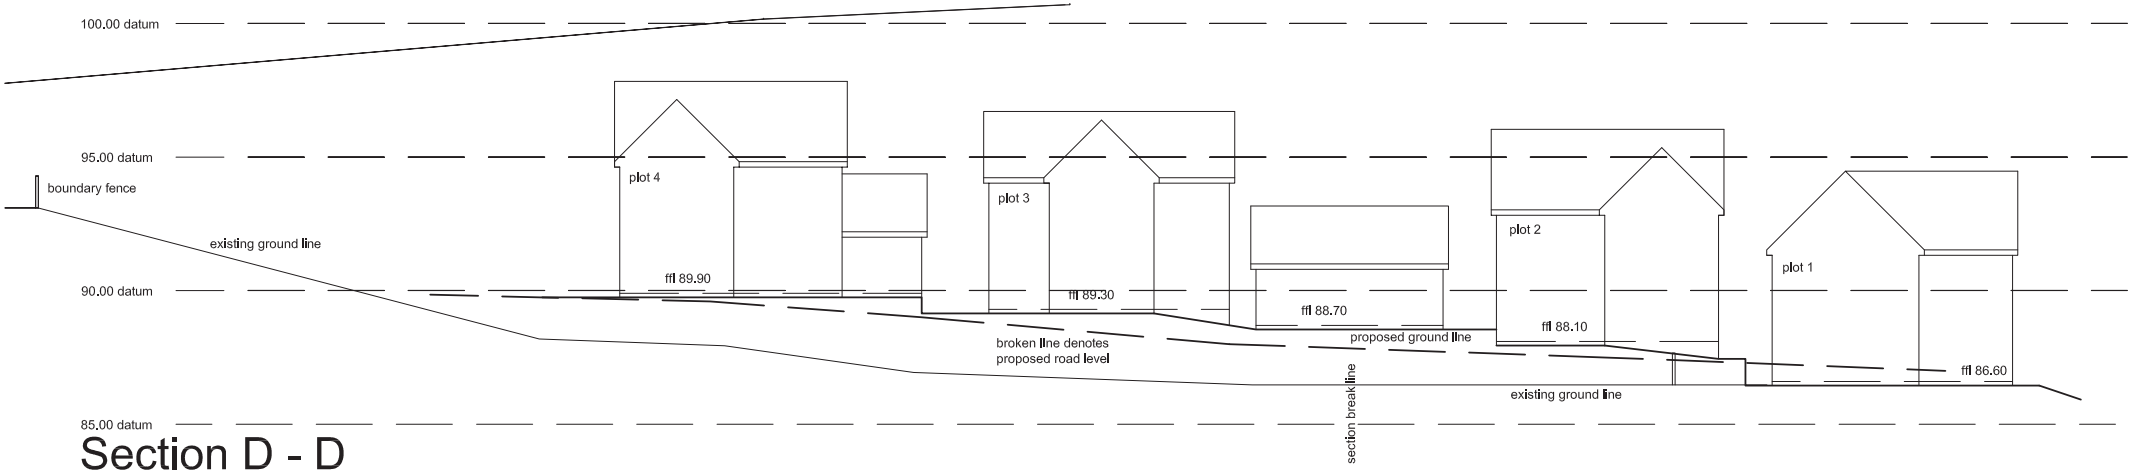


# Section D - D

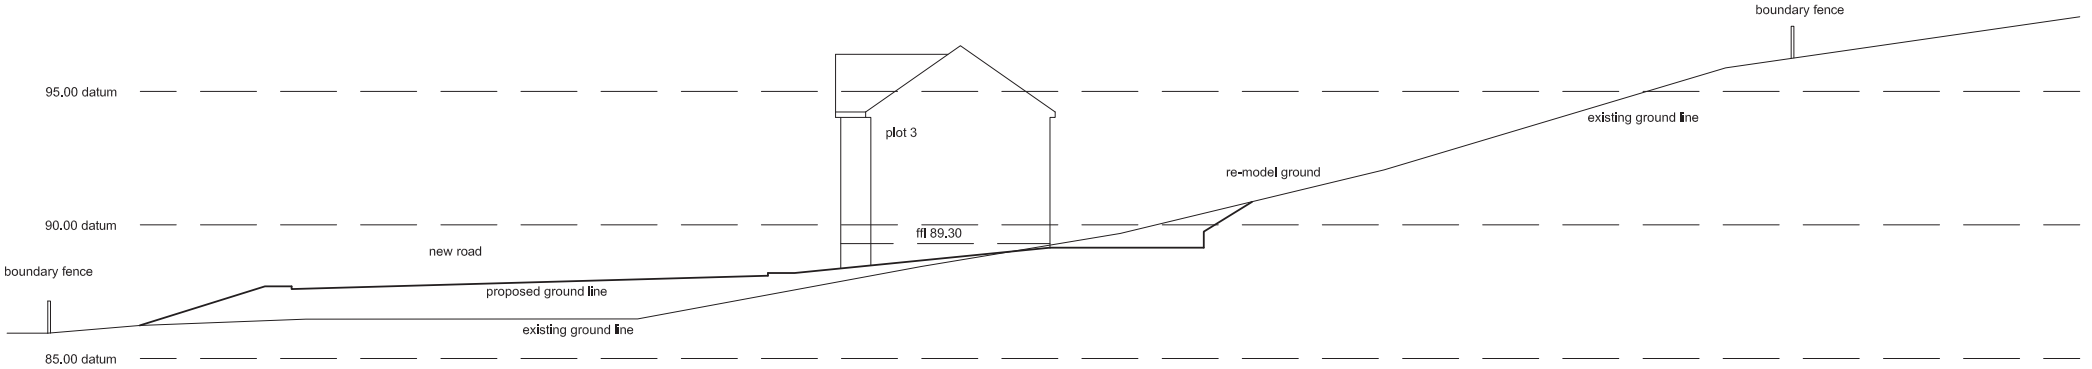


# Section E - E

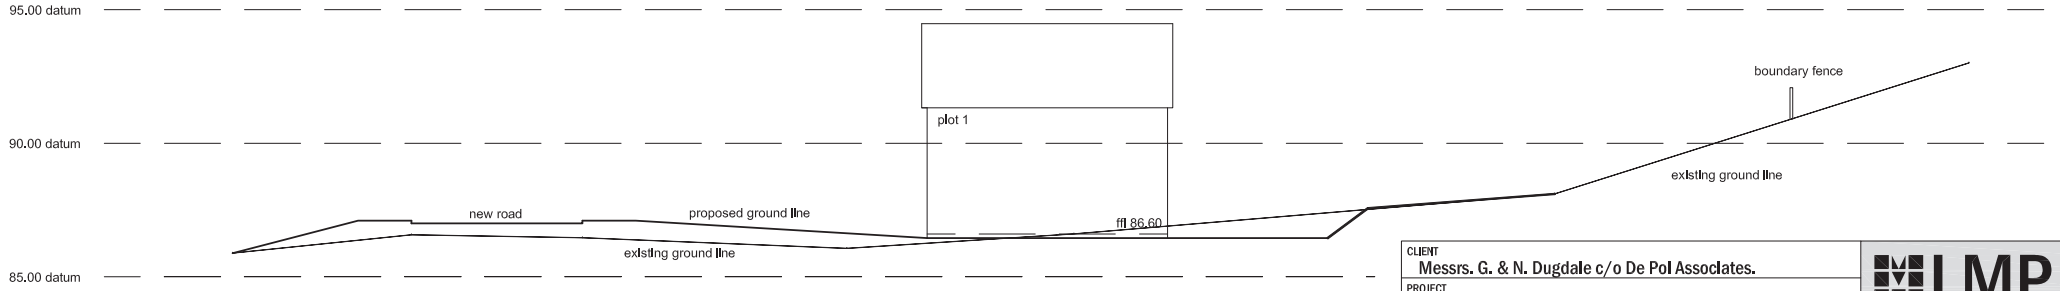


# Section F - F

0m 4m 8m 12m 16m 20m

Scale Bar 1:200

REVISIONS:
A: Levels adjusted to OSBM and to JLP Design for the re-grading of the proposed site and new access road. asl 30/08/13
B: Section references altered to match P01C; section F-F added. asl 25/11/13

CLIENT
Messrs. G. & N. Dugdale c/o De Pol Associates.

PROJECT
Proposed Residential Development at Crosse Hall Lane, Chorley, Lancashire.

DRAWING TITLE
Proposed Site Sections

| DATE | SCALE | DRAWN | DRWG No. | REV |
|---|---|---|---|---|
| 25.07.2012 | 1:200 @ A3 | asl | 11/019/P03 | B |

LMP
ARCHITECTURAL CONSULTANTS
213 PRESTON ROAD
WHITTLE-LE-WOODS
CHORLEY
LANCASHIRE
PR6 7PS
TEL: 01257 261555
FAX: 01257 267224
www.lmparchitects.co.uk

© Copyright Lawson Margerison Practice Ltd.