DO NOT SCALE FROM THIS DRAWING
ALL DIMENSIONS MUST BE CHECKED ONSITE BY CONTRACTOR PRIOR TO CONSTRUCTION

TIMBER SHED WITH FELT ROOF

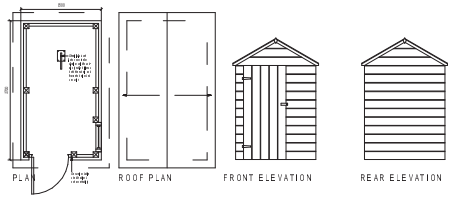

Boundary Details:

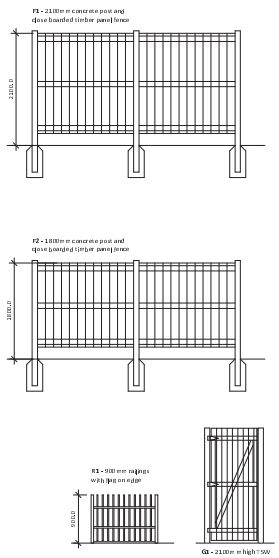

Proposed Shed and Boundary Details
1:50

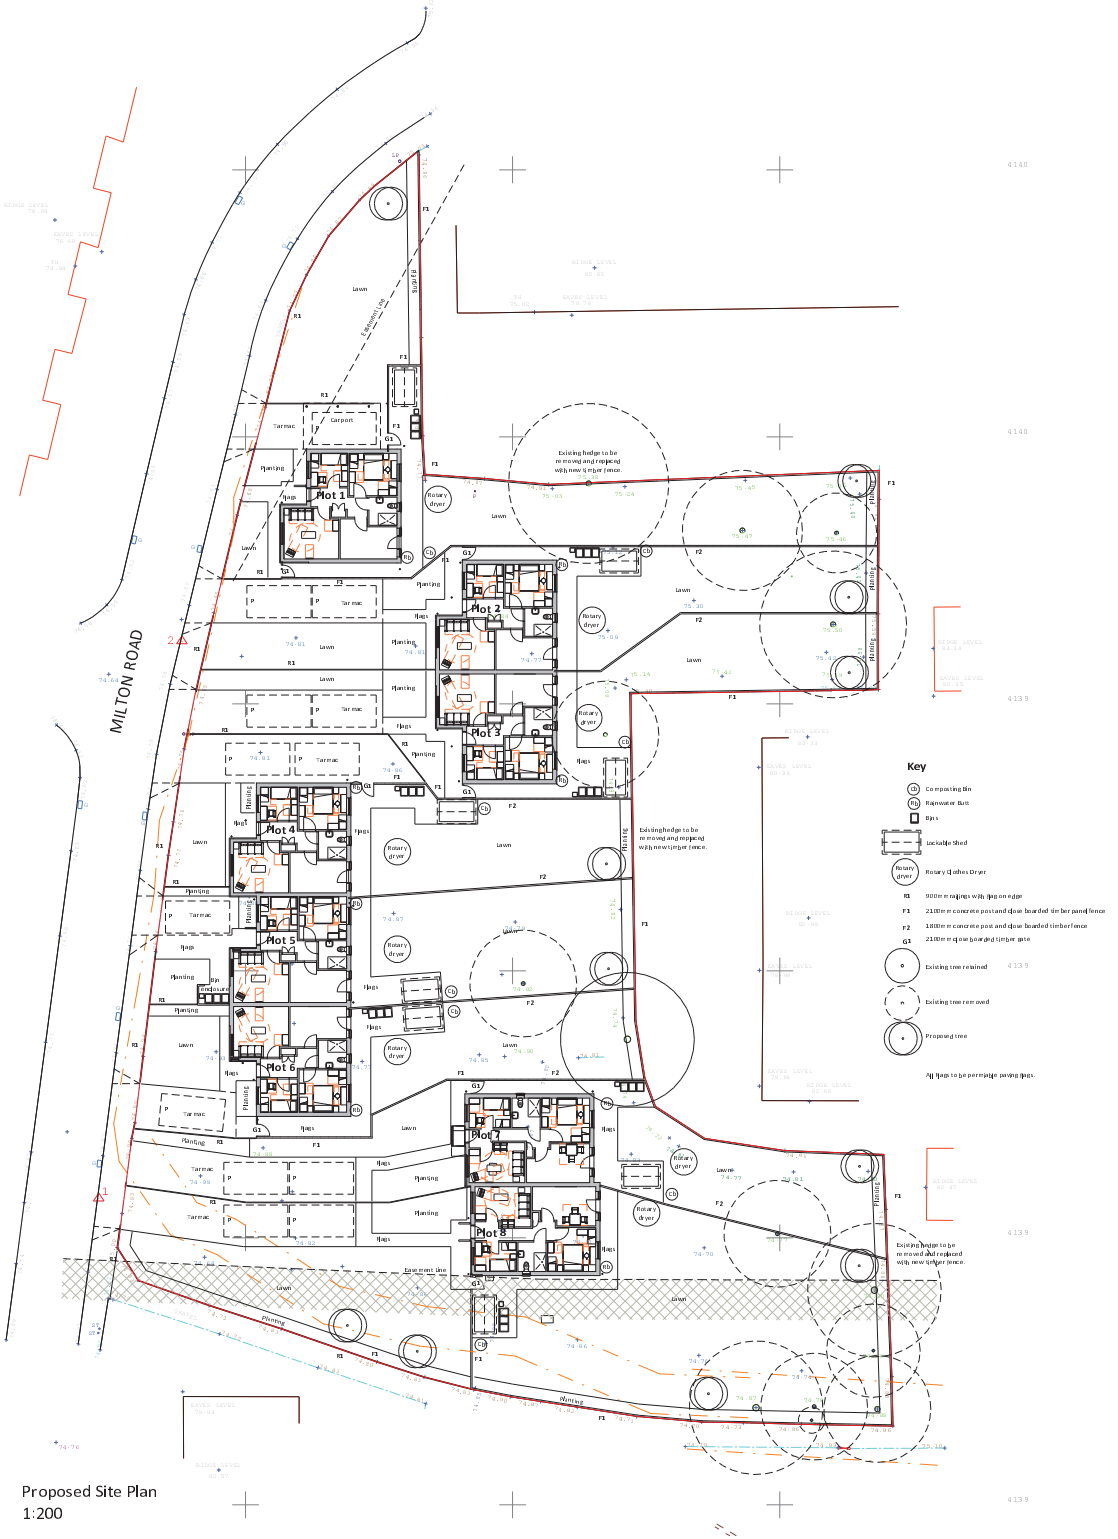

Proposed Site Plan
1:200

Rev	Date	Int	Description
D	18.11.13	AJG	Carport to Plot 4 removed. Carport indicated to Plot 1. Additional Landscaping indicated
C	14.11.13	AJG	Shed and Boundary details added. Additional retaining to plot. Permeable paving noted to flags. Trees correctly indicated. Hedge to be removed
B	12.11.13	AJG	Additional trees highlighted for removal. Bin enclosure indicated to Plot 5.
A	15.10.13	AJG	Additional soft landscaping and flagged area added

Bernard Taylor Partnership ARCHITECTS

Client:
CCH

Project:
The Willows, Chorley

Description:
Proposed Site Plan

Drawn By:	Checked By:	Date	Scale @ A1:
AJG	VJS	11/11/13	As indicated

Job No:	Drawing No:	Rev:
2225	105	D

Elizabeth House, 485 Didsbury Road, Heaton Mersey, Stockport, SK4 3BS
t 0161 443 1221 f 0161 442 1672 e info@bernardtaylor.co.uk
www.bernardtaylor.co.uk