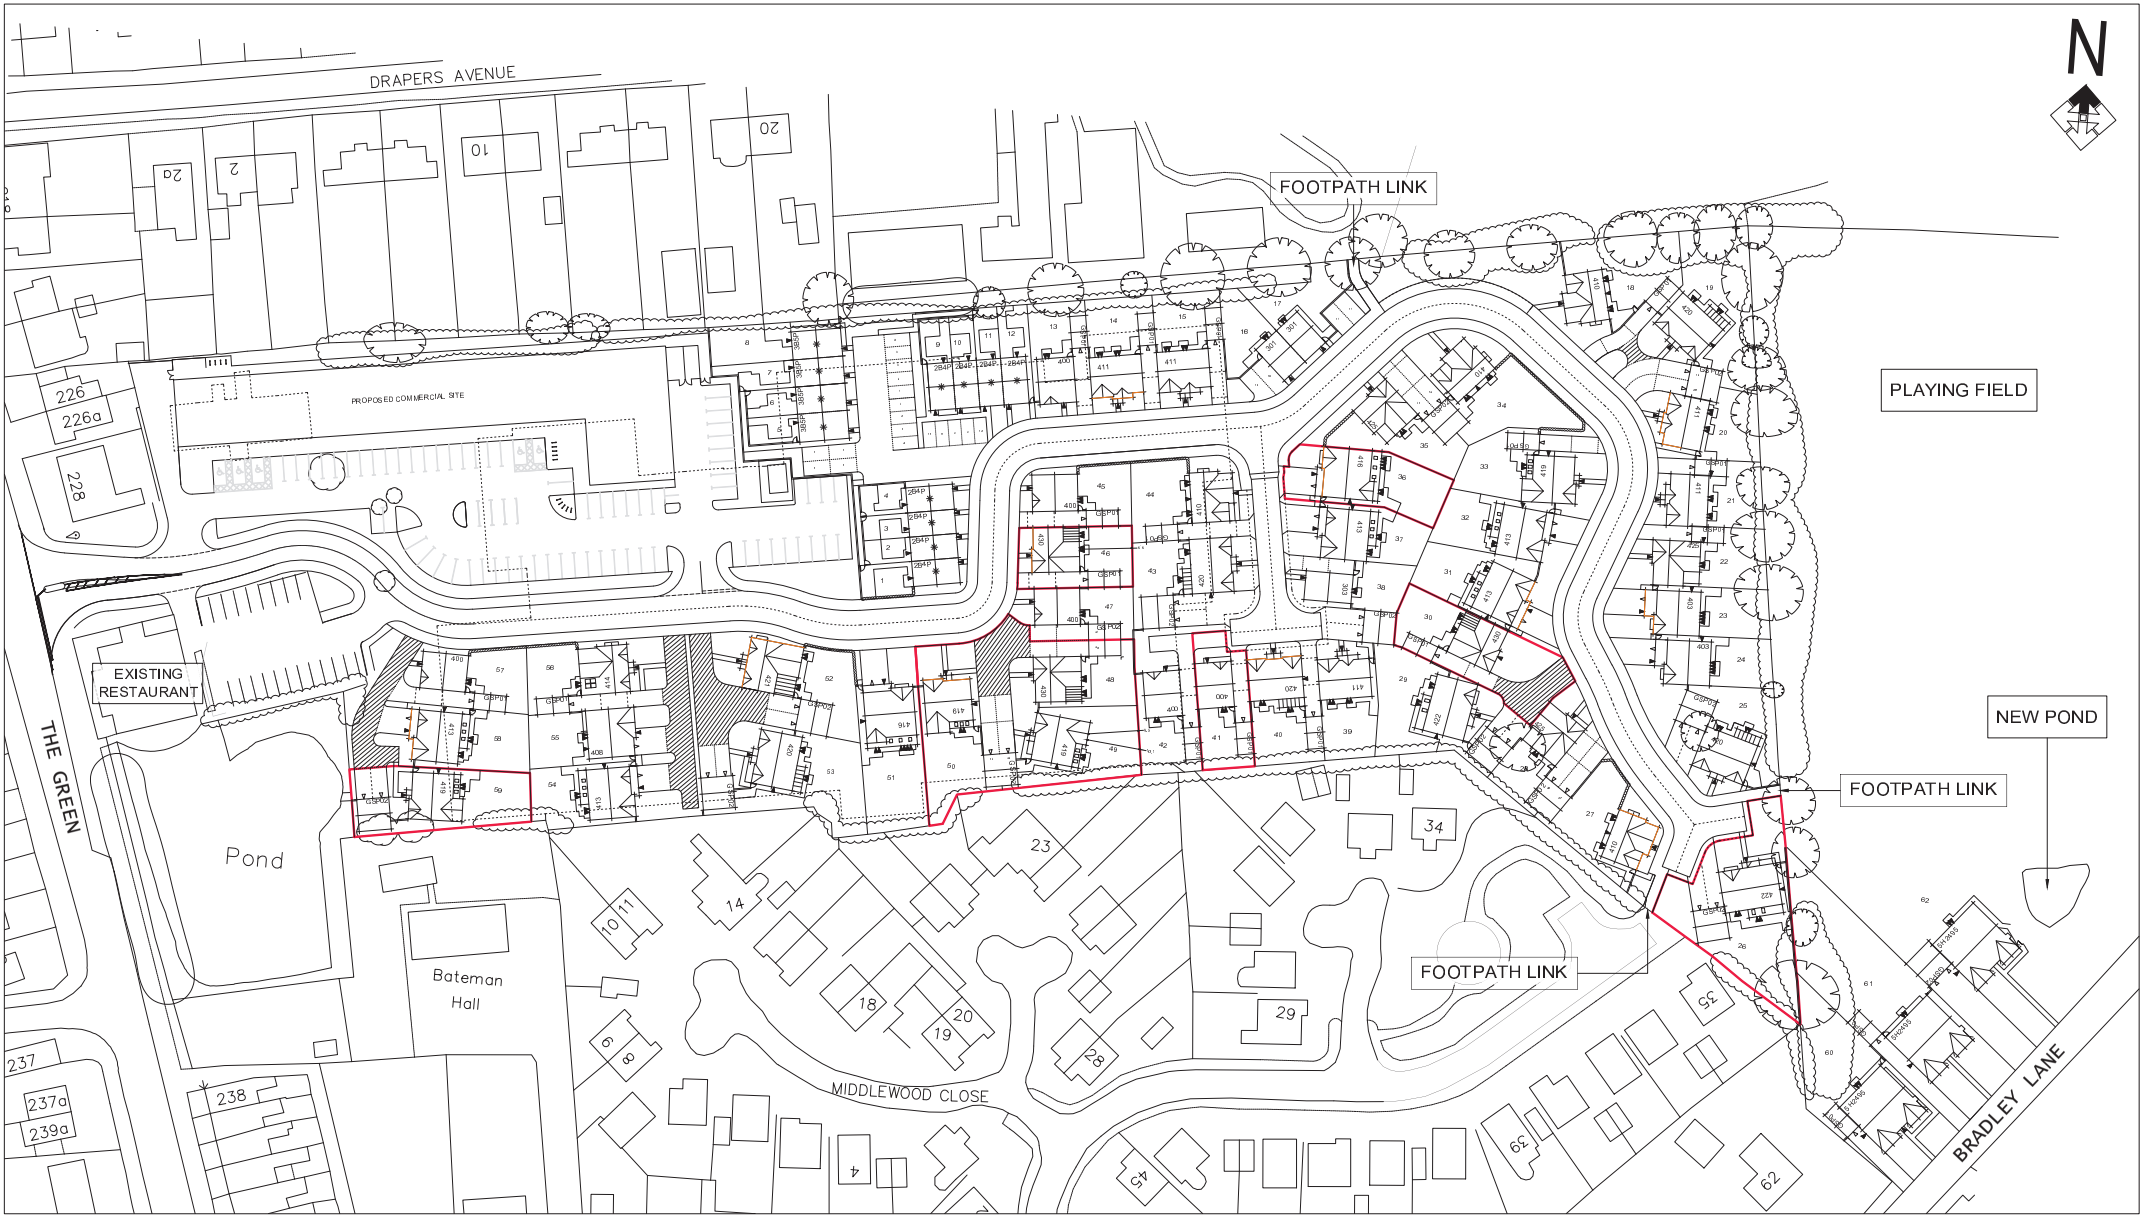

the green ~ eccleston

Key

GSP01 - SINGLE GARAGE 6x3m
GSP02 - DOUBLE GARAGE 6x6m
*ALL INTEGRAL GARAGES MEASURE 6x3m

- Rendered property
- Tree to be retained
- Tree to be removed
- Denotes shared surface
- Denotes affordable unit
- Building to be removed
- 31.000 Indicative Finished Floor Level

HOUSE TYPE SCHEDULE (PRIVATE DWELLINGS)

TYPE 5H2465	(2490)	5 BED DETACHED HOUSE	3 NO.
TYPE 430	(1280)	4 BED DETACHED HOUSE	3 NO.
TYPE 425	(1200)	4 BED DETACHED HOUSE	3 NO.
TYPE 422	(1692)	4 BED DETACHED HOUSE	2 NO.
TYPE 421	(1650)	4 BED DETACHED HOUSE	1 NO.
TYPE 420	(1550)	4 BED DETACHED HOUSE	5 NO.
TYPE 419	(1500)	4 BED DETACHED HOUSE	4 NO.
TYPE 416	(1600)	4 BED DETACHED HOUSE	2 NO.
TYPE 414	(1405)	4 BED DETACHED HOUSE	1 NO.
TYPE 413	(1400)	4 BED DETACHED HOUSE	5 NO.
TYPE 411	(1379)	4 BED DETACHED HOUSE	6 NO.
TYPE 410	(1308)	4 BED DETACHED HOUSE	3 NO.
TYPE 408	(1300)	4 BED DETACHED HOUSE	1 NO.
TYPE 403	(1150)	4 BED DETACHED HOUSE	2 NO.
TYPE 400	(1068)	4 BED DETACHED HOUSE	8 NO.
TYPE 303	(850)	3 BED DETACHED HOUSE	1 NO.
TYPE 301	(750)	3 BED SEMI DET. HOUSE	2 NO.
			50 NO.

HOUSE TYPE SCHEDULE (AFFORDABLE UNITS - SHOWN * ⊕)

TYPE 3BSP	(884)	3 BED SEMI/TER HOUSE	4 NO.
TYPE 2BHP	(733)	2 BED TERRACED HOUSE	8 NO.
			12 NO.
TOTAL			62 NO.

Revision.

F	19.11.2013	Replacement housetypes 415/01 &03, Plots 58,59,60,61,62,63 affected.	SLS
E	13.09.2013	Plots changed to 2 bed, 4 parking plus.	SLS
D	09.09.2013	Plot 36 changed to 3 bed, 2 car with GAR.	SLS
C	09.09.2013	Layout updated to suit affordable plots.	SLS
B	17.04.2013	Layout updated to Planner comments.	SLS
A	12.04.2013	Plot 22 changed to 4 bed detached suit plot.	SLS

BLOOR HOMES

J.S. BLOOR (NORTH WEST) LIMITED
2-4 WHITESIDE BUSINESS PARK, STATION ROAD,
HOLMES CHAPEL, CHESHIRE. CW4 8AA
TELEPHONE 01477 536550 FACSIMILE 01477 536551

THIS DRAWING AND THE BUILDING WORKS DEPICTED ARE THE COPYRIGHT OF J.S. BLOOR (NORTH WEST) LTD AND MAY NOT BE REPRODUCED OR AMENDED EXCEPT BY WRITTEN PERMISSION. NO LIABILITY WILL BE ACCEPTED FOR AMENDMENTS MADE BY OTHER PERSONS.
DO NOT SCALE THIS DRAWING, USE FIGURED DIMENSIONS ONLY. ALL DIMENSIONS TO BE CHECKED ON SITE.

Job.
Proposed Retail & Residential Development
The Green, Eccleston.

Title.
Planning Layout

Scale 1:500 | Drawn BW
Date 23;01;13 | Checked

Drawing No.
TG/E_PL01