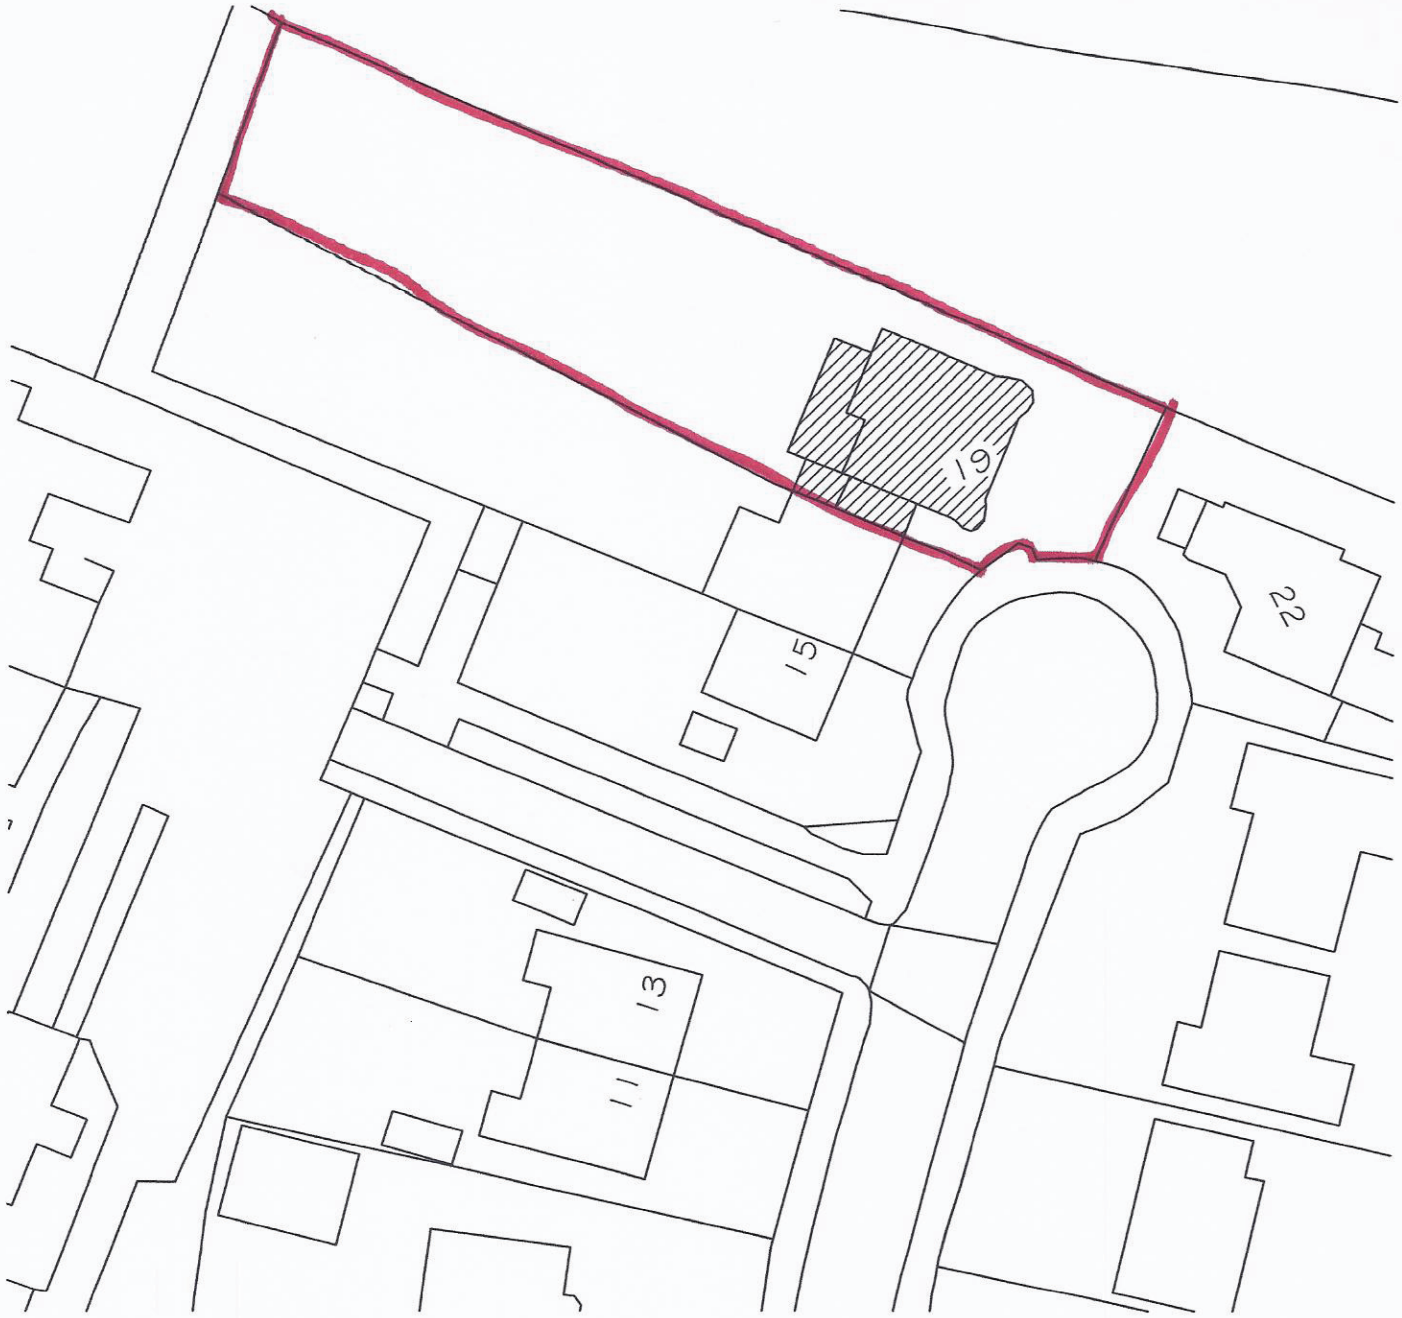

Location Plan 1 : 500

NORTH

Client: STEVEN MORRIS	Contractor:	Project: Park Lea, 19 Harrington Road, Chorley PR7 1JZ	KVA Architects

Notes:
Dimensions are not to be scaled from this drawing, all discrepancies in this drawing are to be reported to the architect.
This drawing is copyright.
Do not modify any element of this CAD drawing.
Drawing only to be used for the purposes it was issued for.

Rev	Date	Revision Notes

Drawing Title: SITE PLAN

Job No	Date (Year/Month)	Scale@A4
071	12/11	1:500

Status: PLANNING

Drawing No						Rev
Origin	Zone	Level	Type	Content	Sequential	
				071	001	