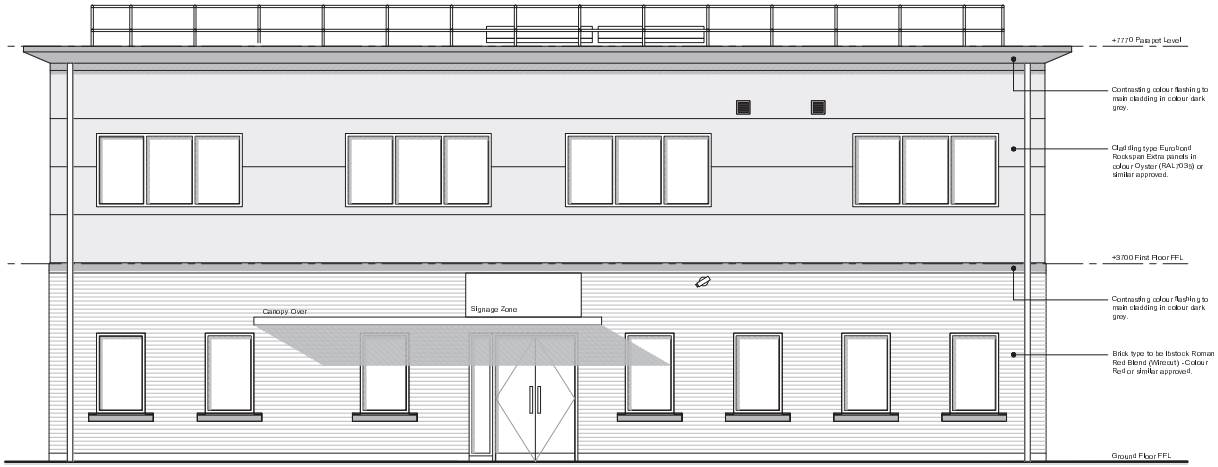

Front Elevation (Bolton Street)

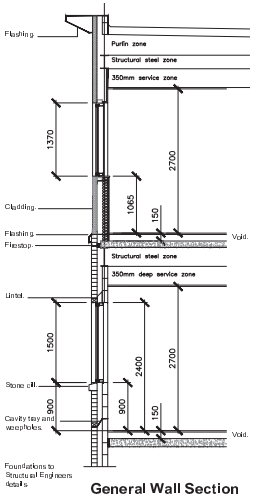

General Wall Section

© WCEC ARCHITECTS - DISCLAIMER:

This drawing is copyright and shall not be reproduced or used for any other purpose without the permission of the Architects. This drawing must be read in conjunction with all other relevant drawings and documentation. It is the contractors responsibility to verify all dimensions on site. Any discrepancies to be reported immediately.
FOR CONSTRUCTION
Planning notice only and not to be used for construction purposes. Structural engineering, building control and health & safety must be carried out by qualified consultants.

XREF'S IN THIS DRAWING

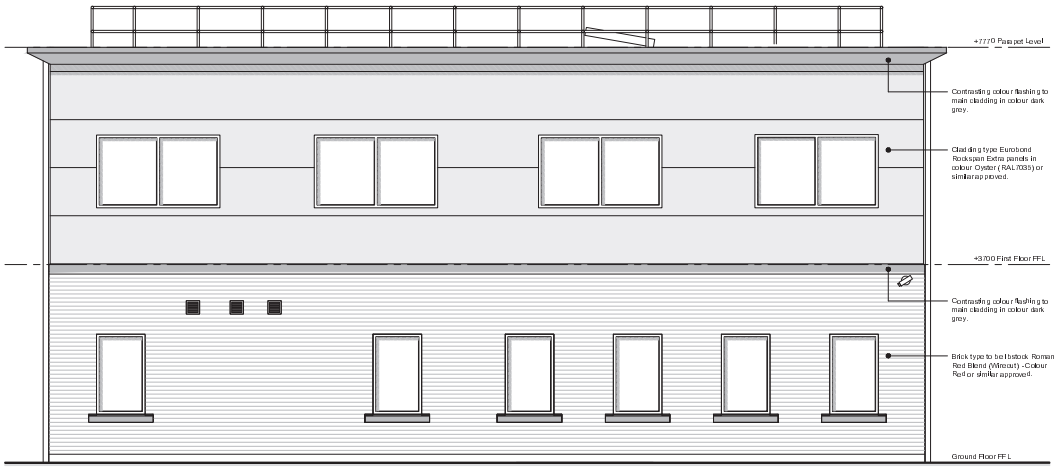

Side Elevation

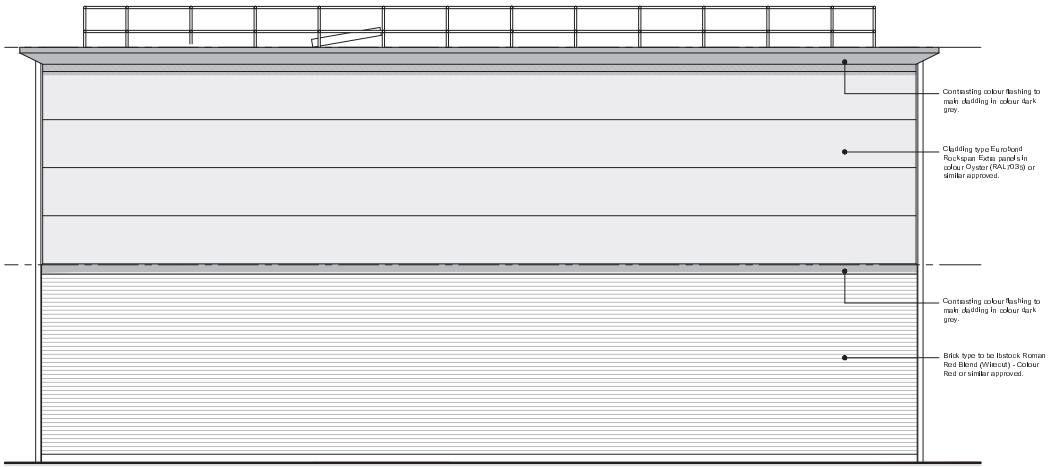

Side Elevation

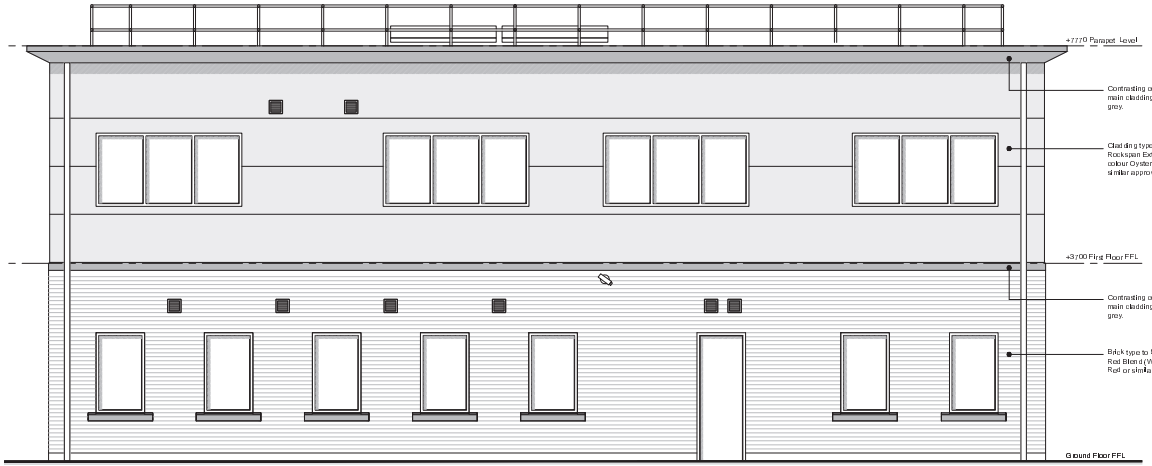

Rear Elevation

CLIENT
CHORLEY
RENAISSANCE LTD

PROJECT
CHORLEY
TOWN CENTRE
REGENERATION

TITLE
PROPOSED PROBATION
OFFICE
ELEVATIONS

DRAWING STATUS
PLANNING

DRAWN	CHECKED
JC	RH

SCALE 1:50 @ A1

DATE OCT 2013

wcec architects
Carrwong Court, Carrwong Road
Sheepbridge, Chesterfield, S41 9QB
t: 01246 260261, e: email@wcec.co.uk, www.wcec.co.uk

JOB NO.	DRAWING NO.	REV
07_035	PL_06	-