The Elms, Whittle-Le-Woods.

- The Copyright of this drawing belongs to MPSL Planning & Design Ltd. and shall not be used or reproduced in any form without its express permission.
- Do not scale from this drawing - Work to figured dimensions only. All dimensions to be checked on site prior to the execution of any work.
- For the avoidance of doubt all dimensions are measured to wall structure and not the finishes unless otherwise stated.
- Where any discrepancy is found to exist within or between drawings and/or documents it should be reported to the architect immediately.
- MPSL Planning & Design Ltd. shall not be liable for any use of drawings and documents for any purpose other than for which the same were prepared by or on behalf of MPSL Planning & Design Ltd.

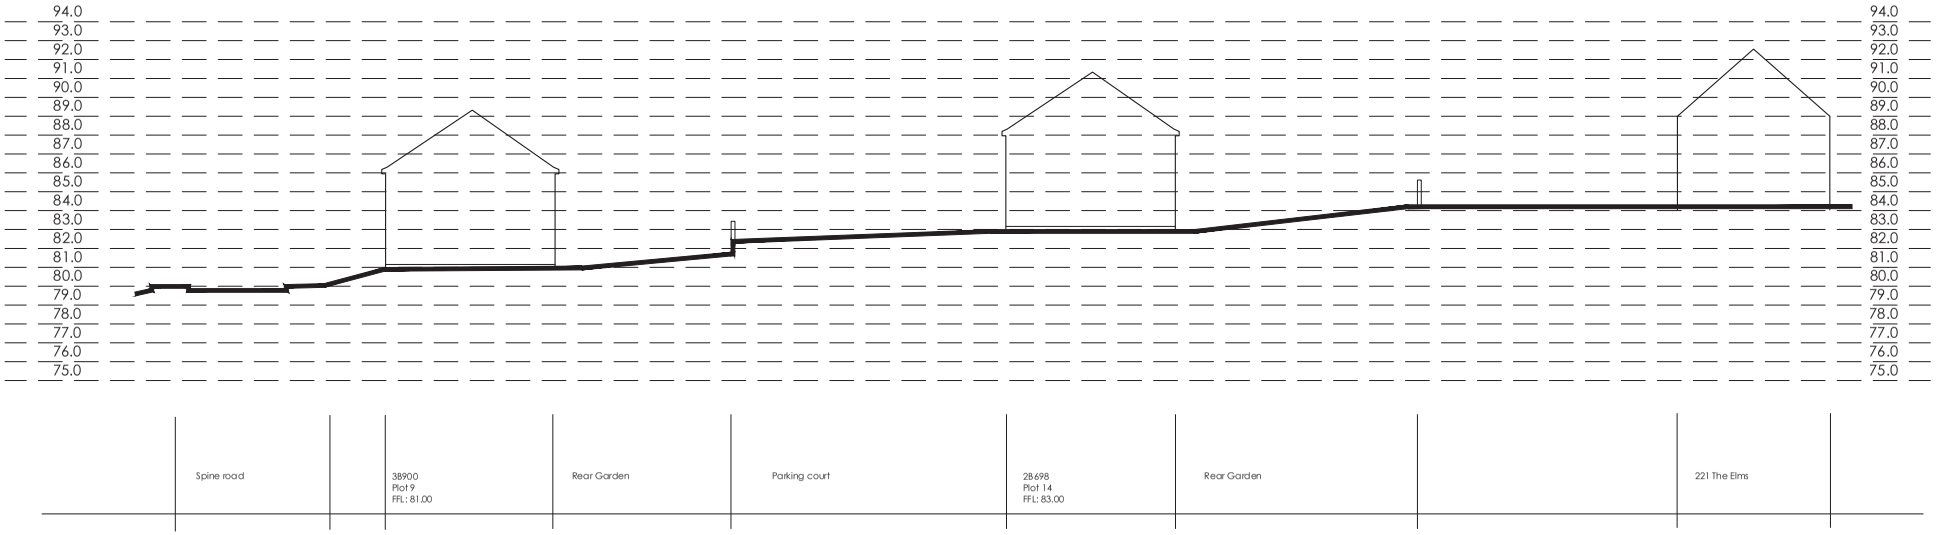

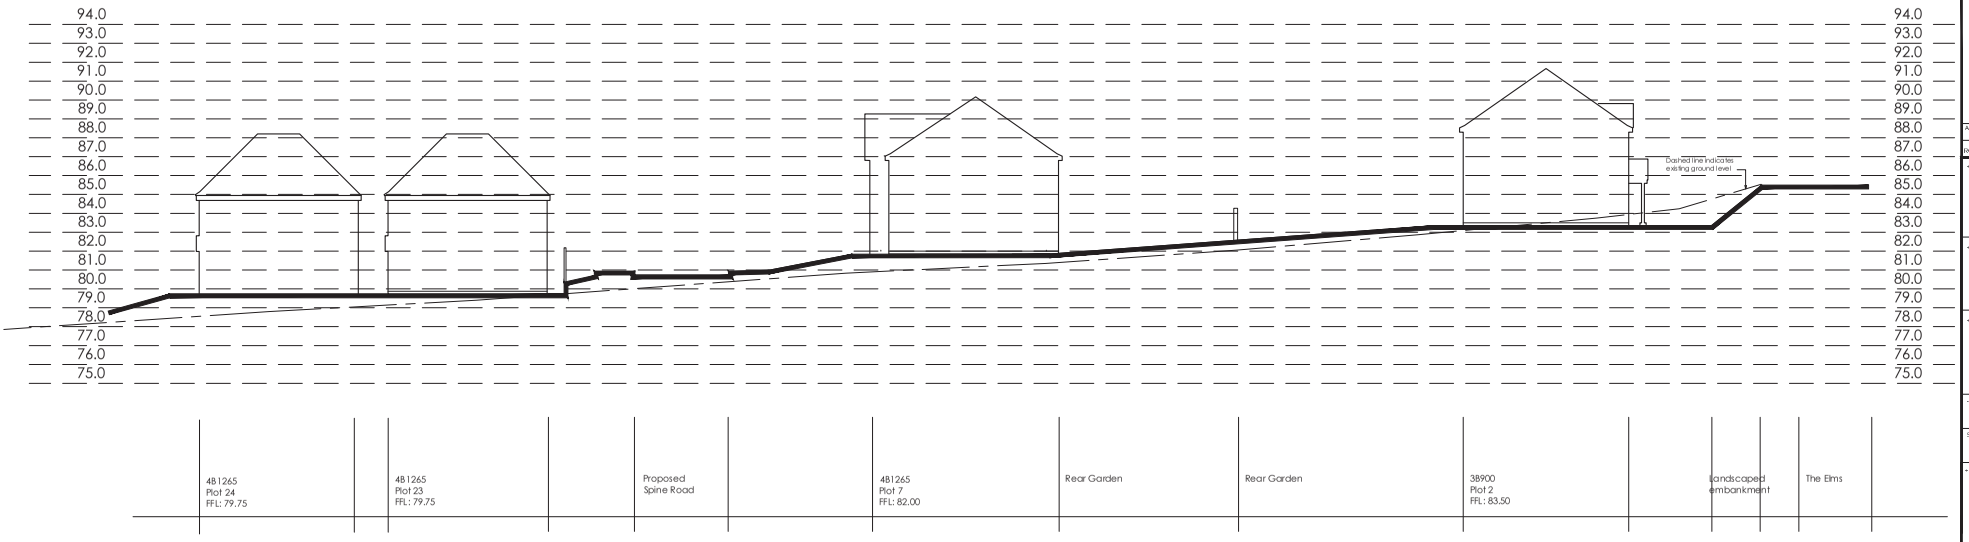

Rev	Date	Revision	Init
A	07/05/2014	Updated as per layout	DG

Client

ERIC WRIGHT GROUP

Drawing Title

SITE SECTIONS SHEET 2

Project

The Elms,

Whittle-Le-Woods.

Job No	Dwg No	Drawn	Rev
13036	06	ac	A
Scale	Date	Stage	
1:200 @ A2	01/05/2014	For Approval	

MPSL Planning & Design Ltd
14 West Point
Enterprise Park,
Clarence Avenue,
Trafford Park,
Manchester.
M17 1QS

Tel: 0161 772 1999
Email: admin@mpsldesign.co.uk
www.mpsigroup.com