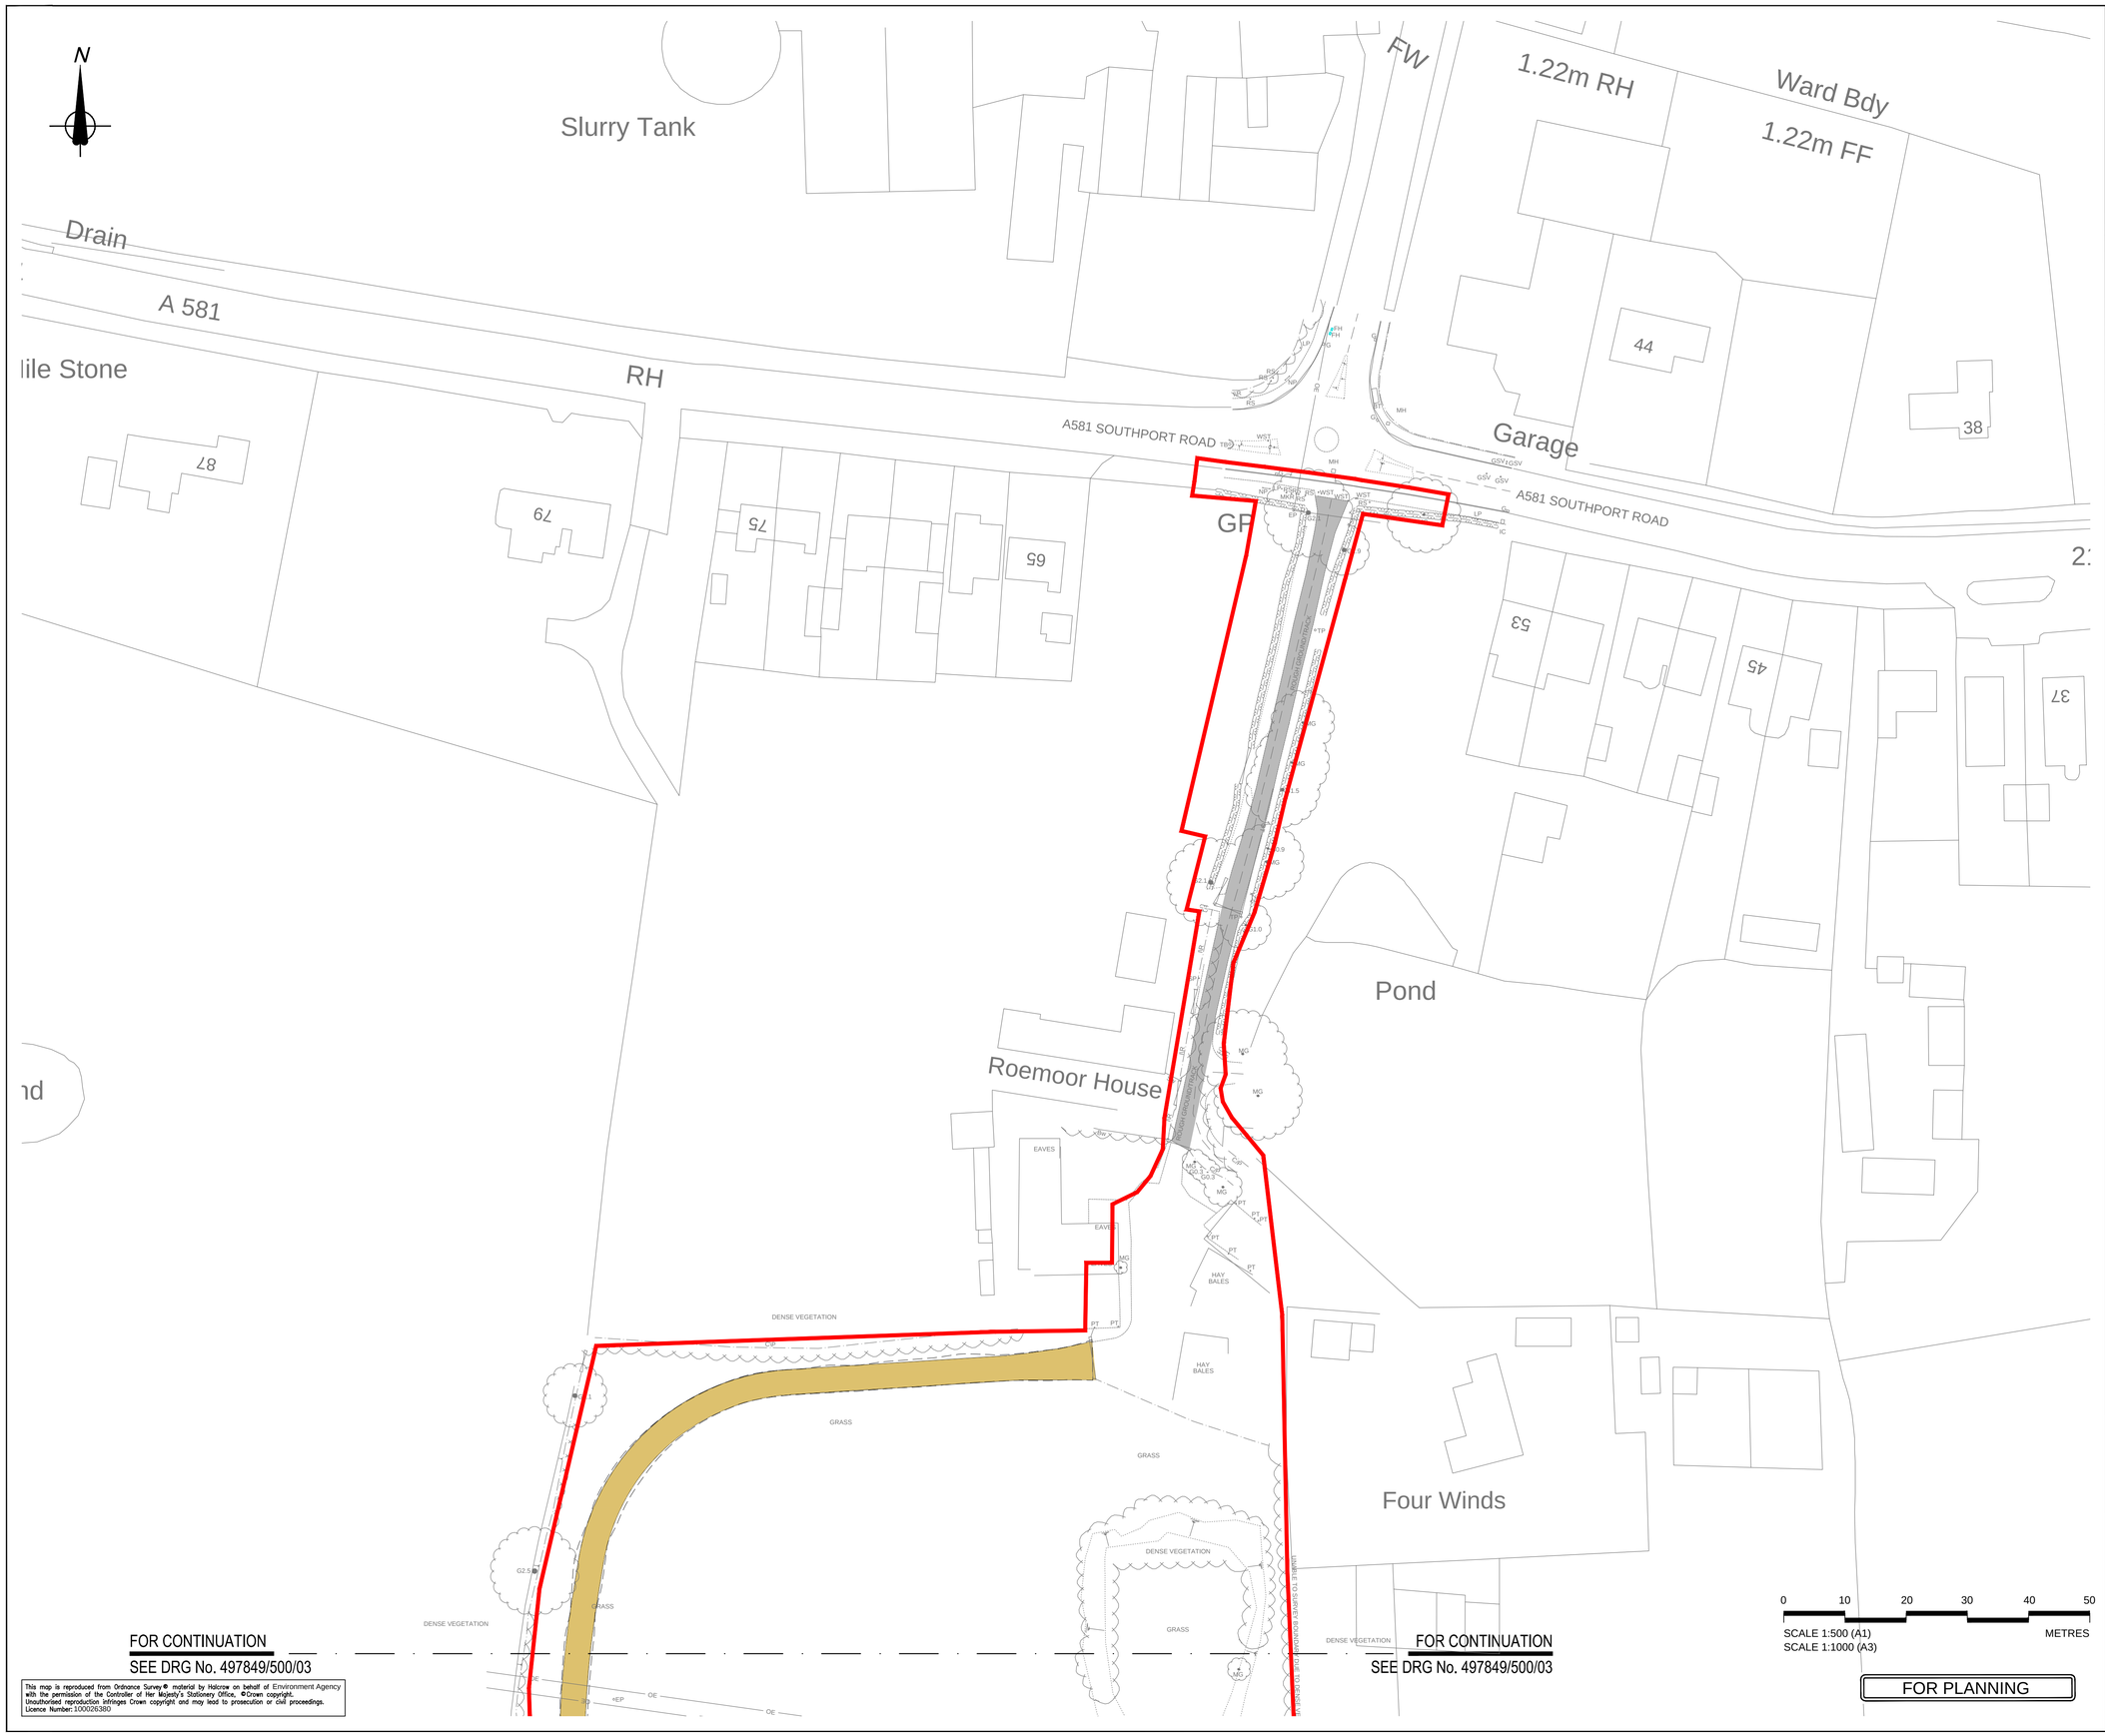

This map is reproduced from Ordnance Survey® material by Halcrow on behalf of Environment Agency with the permission of the Controller of Her Majesty's Stationery Office, © Crown copyright. Unauthorised reproduction infringes Crown copyright and may lead to prosecution or civil proceedings. Licence Number:100026380

Key Plan:

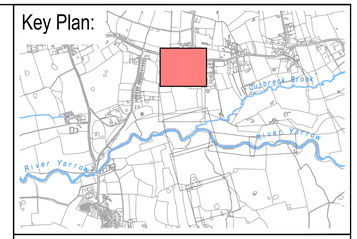

Notes:

1. For landscaping drawings refer to Drg nos. 497849/600/011 to 014.

Key:

- Red line boundary
- Existing track to be surfaced.
- Proposed stone access track

0 10 20 30 40 50

SCALE 1:500 (A1)
SCALE 1:1000 (A3)
METRES

FOR PLANNING

Rev	By	Chkd	Apprvd	Date	Description
0	MEC	ROC	MJL	12.9.2014	PLANNING APPLICATION

Client

Environment Agency

Halcrow Group Ltd.
Building 304 Bridgewater Place,
Birchwood Business Park
Warrington WA3 6XG
Tel. +44 (0)1925 867500

www.ch2mhill.com

Halcrow

Project

CROSTON FRMS
PLANNING APPLICATION

Drawing

SITE PLAN
SHEET 1 OF 6

Drawn by:	MEC	Date:	12.9.2014
Checked by:	RC	Date:	12.9.2014
Approved by:	ML	Date:	12.9.2014

Drawing No.	Revision
497849/500/02	0

Drawing Scale: 1:500 at A1

Drawing file path & name: \\mano-fs-01\water\Projects\497849 Croston Detailed Design\Drg\Outgoing\1 - Detailed Design\500 Series - Planning Drawings\497849-500-02_06 - 18 - Site Plan - Rev 0.dwg
Xreference file path: \\mano-fs-01\water\Projects\497849 Croston Detailed Design\Drg\Outgoing\1 - Detailed Design\500 Series - Planning Drawings\
User and Plot Date: ClarkeME - 25/9/2014 - 1:9 pm