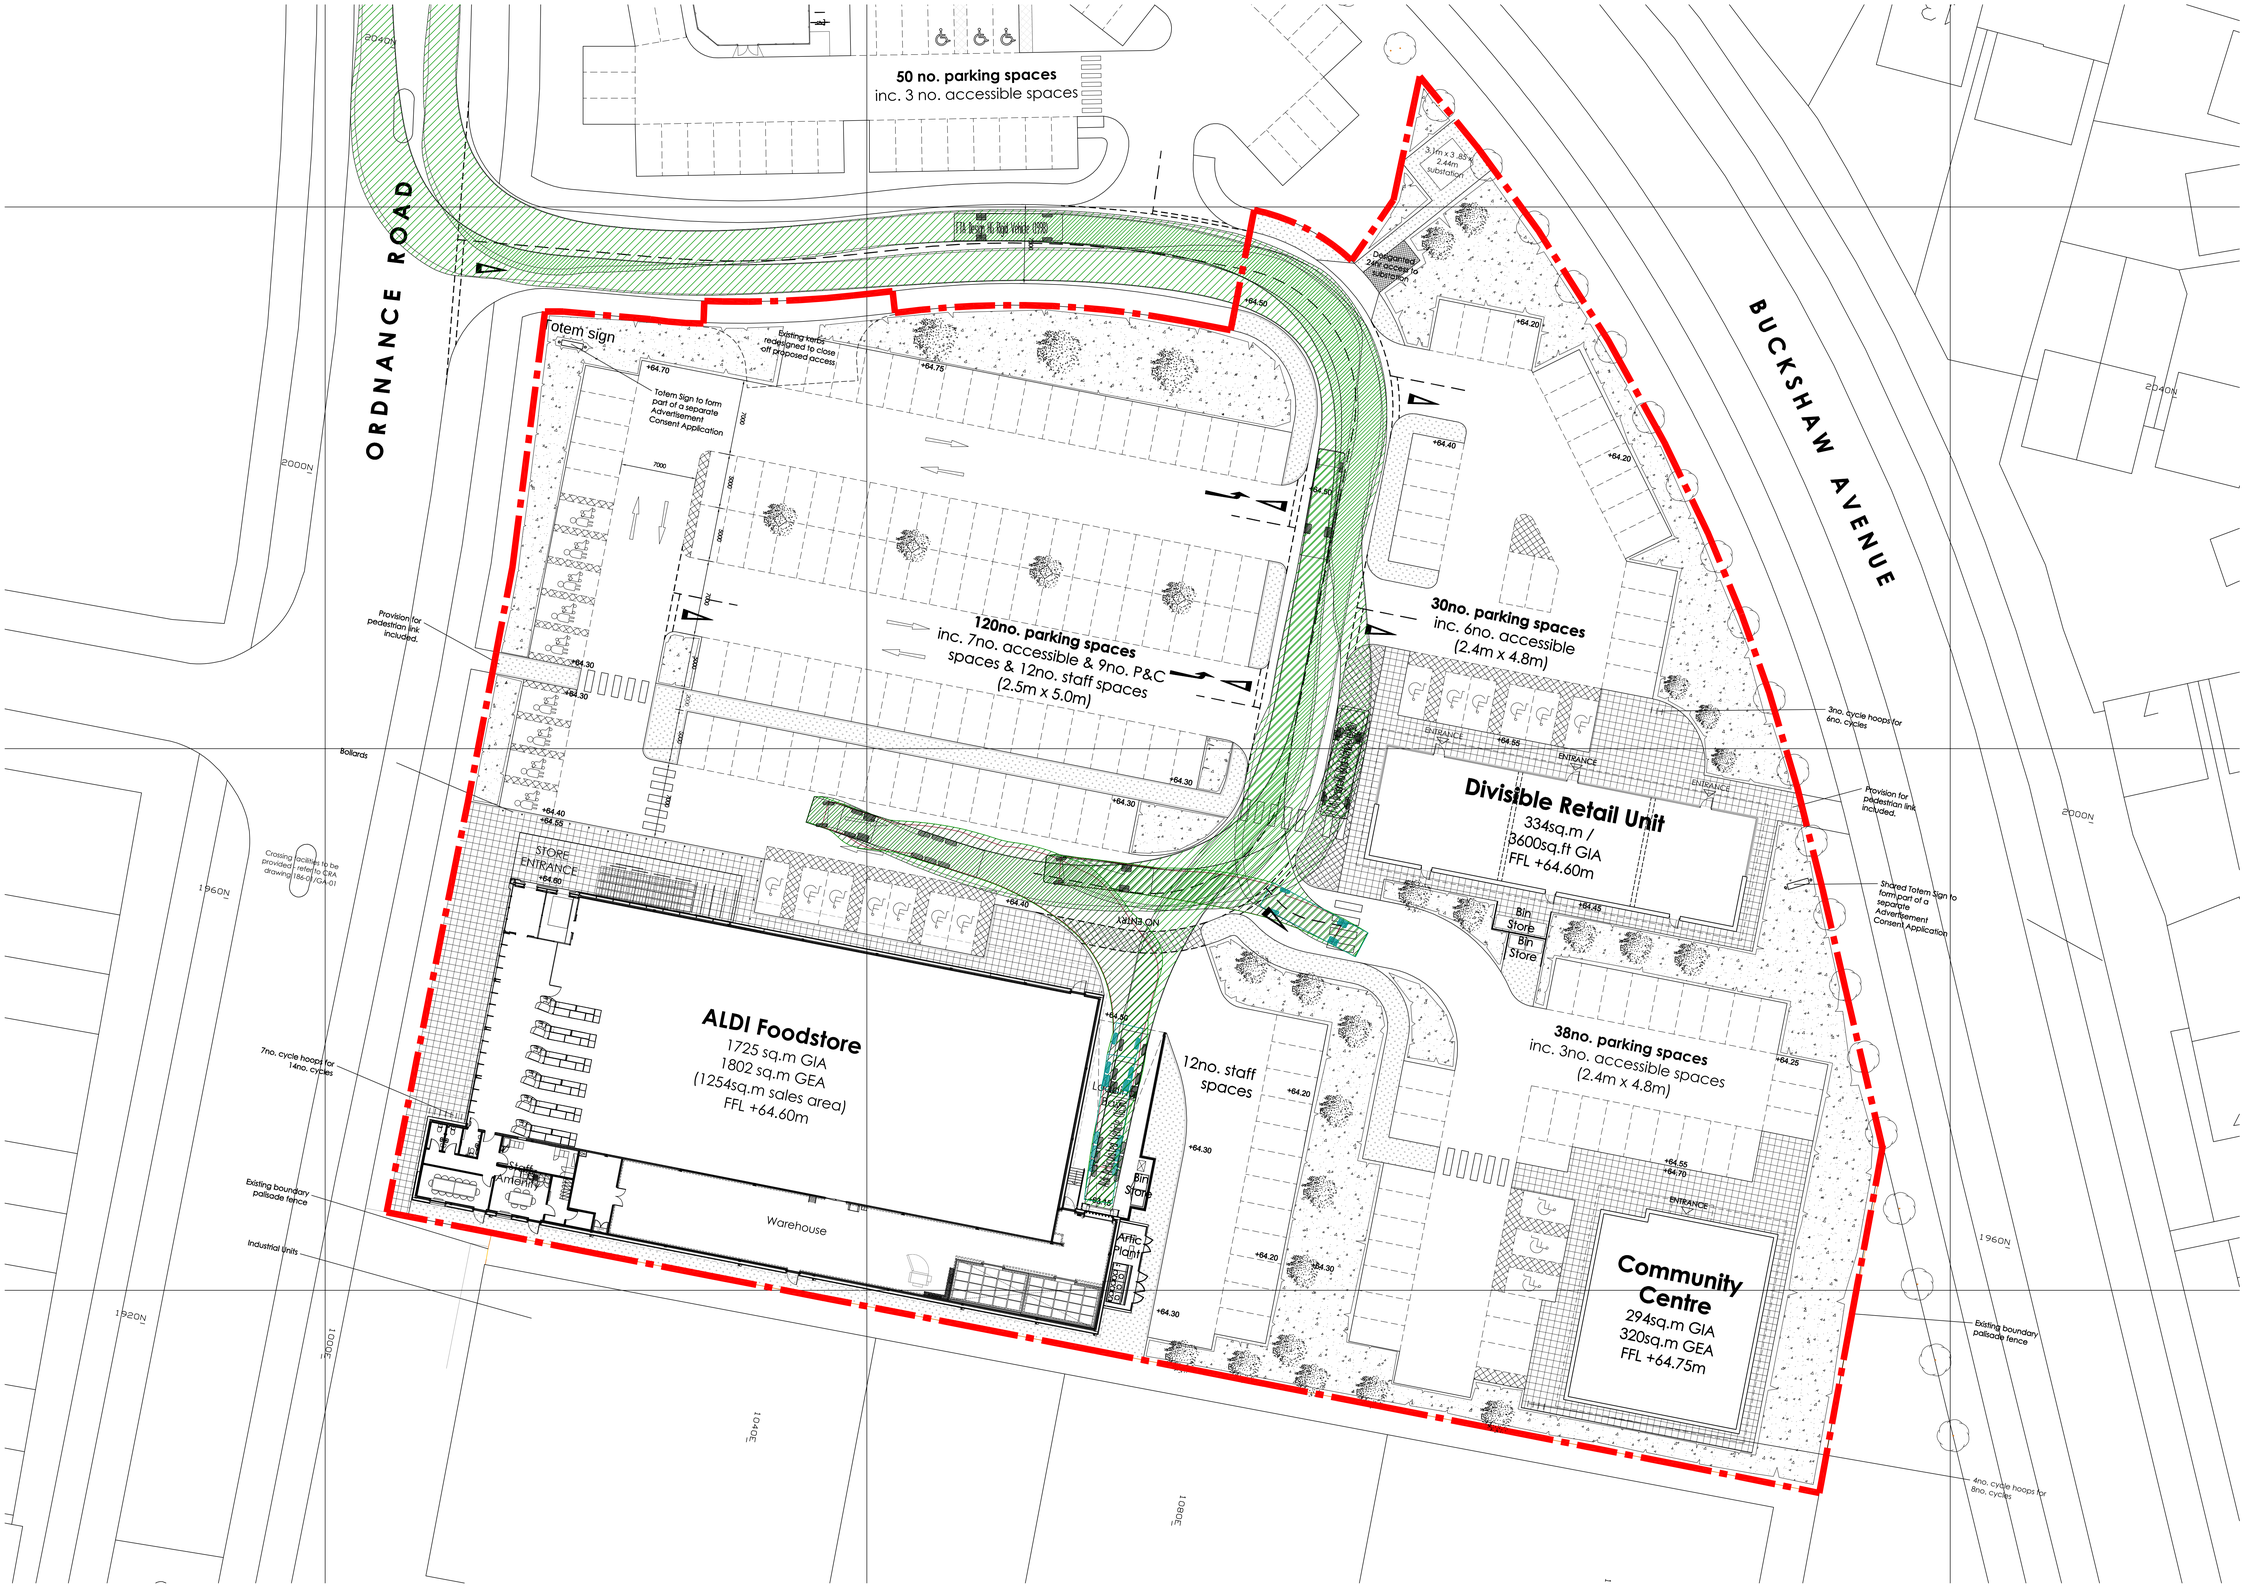

PROPOSED SITE PLAN

SCALE 1 : 200
SCALE 1 : 1

0m 5m 10m 15m 20m

0m 50mm 200mm 250mm 400mm 500mm 600mm 750mm 800mm 900mm 1000mm

Proposed Site Area
2.98acres (12,087m²)

Rev	Date	Description	Rev By	CHK'D
F	28.01.15	Retail unit increased, parking amended & community centre layout amended	RE	RJPE
E	27.01.15	Retail unit increased, tracking added, parking amended, service area added	RE	RJPE
D	22.01.15	Commercial unit amended	RE	RJPE
C	20.01.15	Boundary amended	RE	RJPE
B	16.01.15	Coffee Pod put back to original position Boundary amended	RE	RJPE
A	13.01.15	Coffee Pod rotated 90 degrees	RE	RJPE

Project Title	PROPOSED DEVELOPMENT ORDNANCE ROAD BUCKSHAW VILLAGE CHORLEY
Client	ALDI STORES LTD & PRIMROSE HOLDINGS 1995 LTD
Status	PLANNING
Scale	1:200 — Drawing Size A0
Drawn By	RE — Checked By RJPE — Date Jan '15
Drawing Title	PROPOSED SITE PLAN
Job-Dwg No	1279 MIDW 101 — Rev F

THE HARRIS PARTNERSHIP WAKEFIELD
2 St. Johns North, Wakefield, WF1 3QA
t. 01924 291 800 f. 01924 290 072

THE HARRIS PARTNERSHIP MANCHESTER
2nd Floor, Corners Warehouse
Dale Street, Manchester, M1 2HG
t. 0161 238 8555 f. 0161 244 5829

THE HARRIS PARTNERSHIP MILTON KEYNES
Suite 2, Ground Floor, Silbury Court
Newport Pagnell, MK16 0AB
t. 01908 217577 f. 01908 211 722

THE HARRIS PARTNERSHIP READING
100 London Road, Reading, RG1 5BY
t. 0118 950 7700 f. 0118 956 8642

THE HARRIS PARTNERSHIP
ARCHITECTS
www.harrispartnership.com