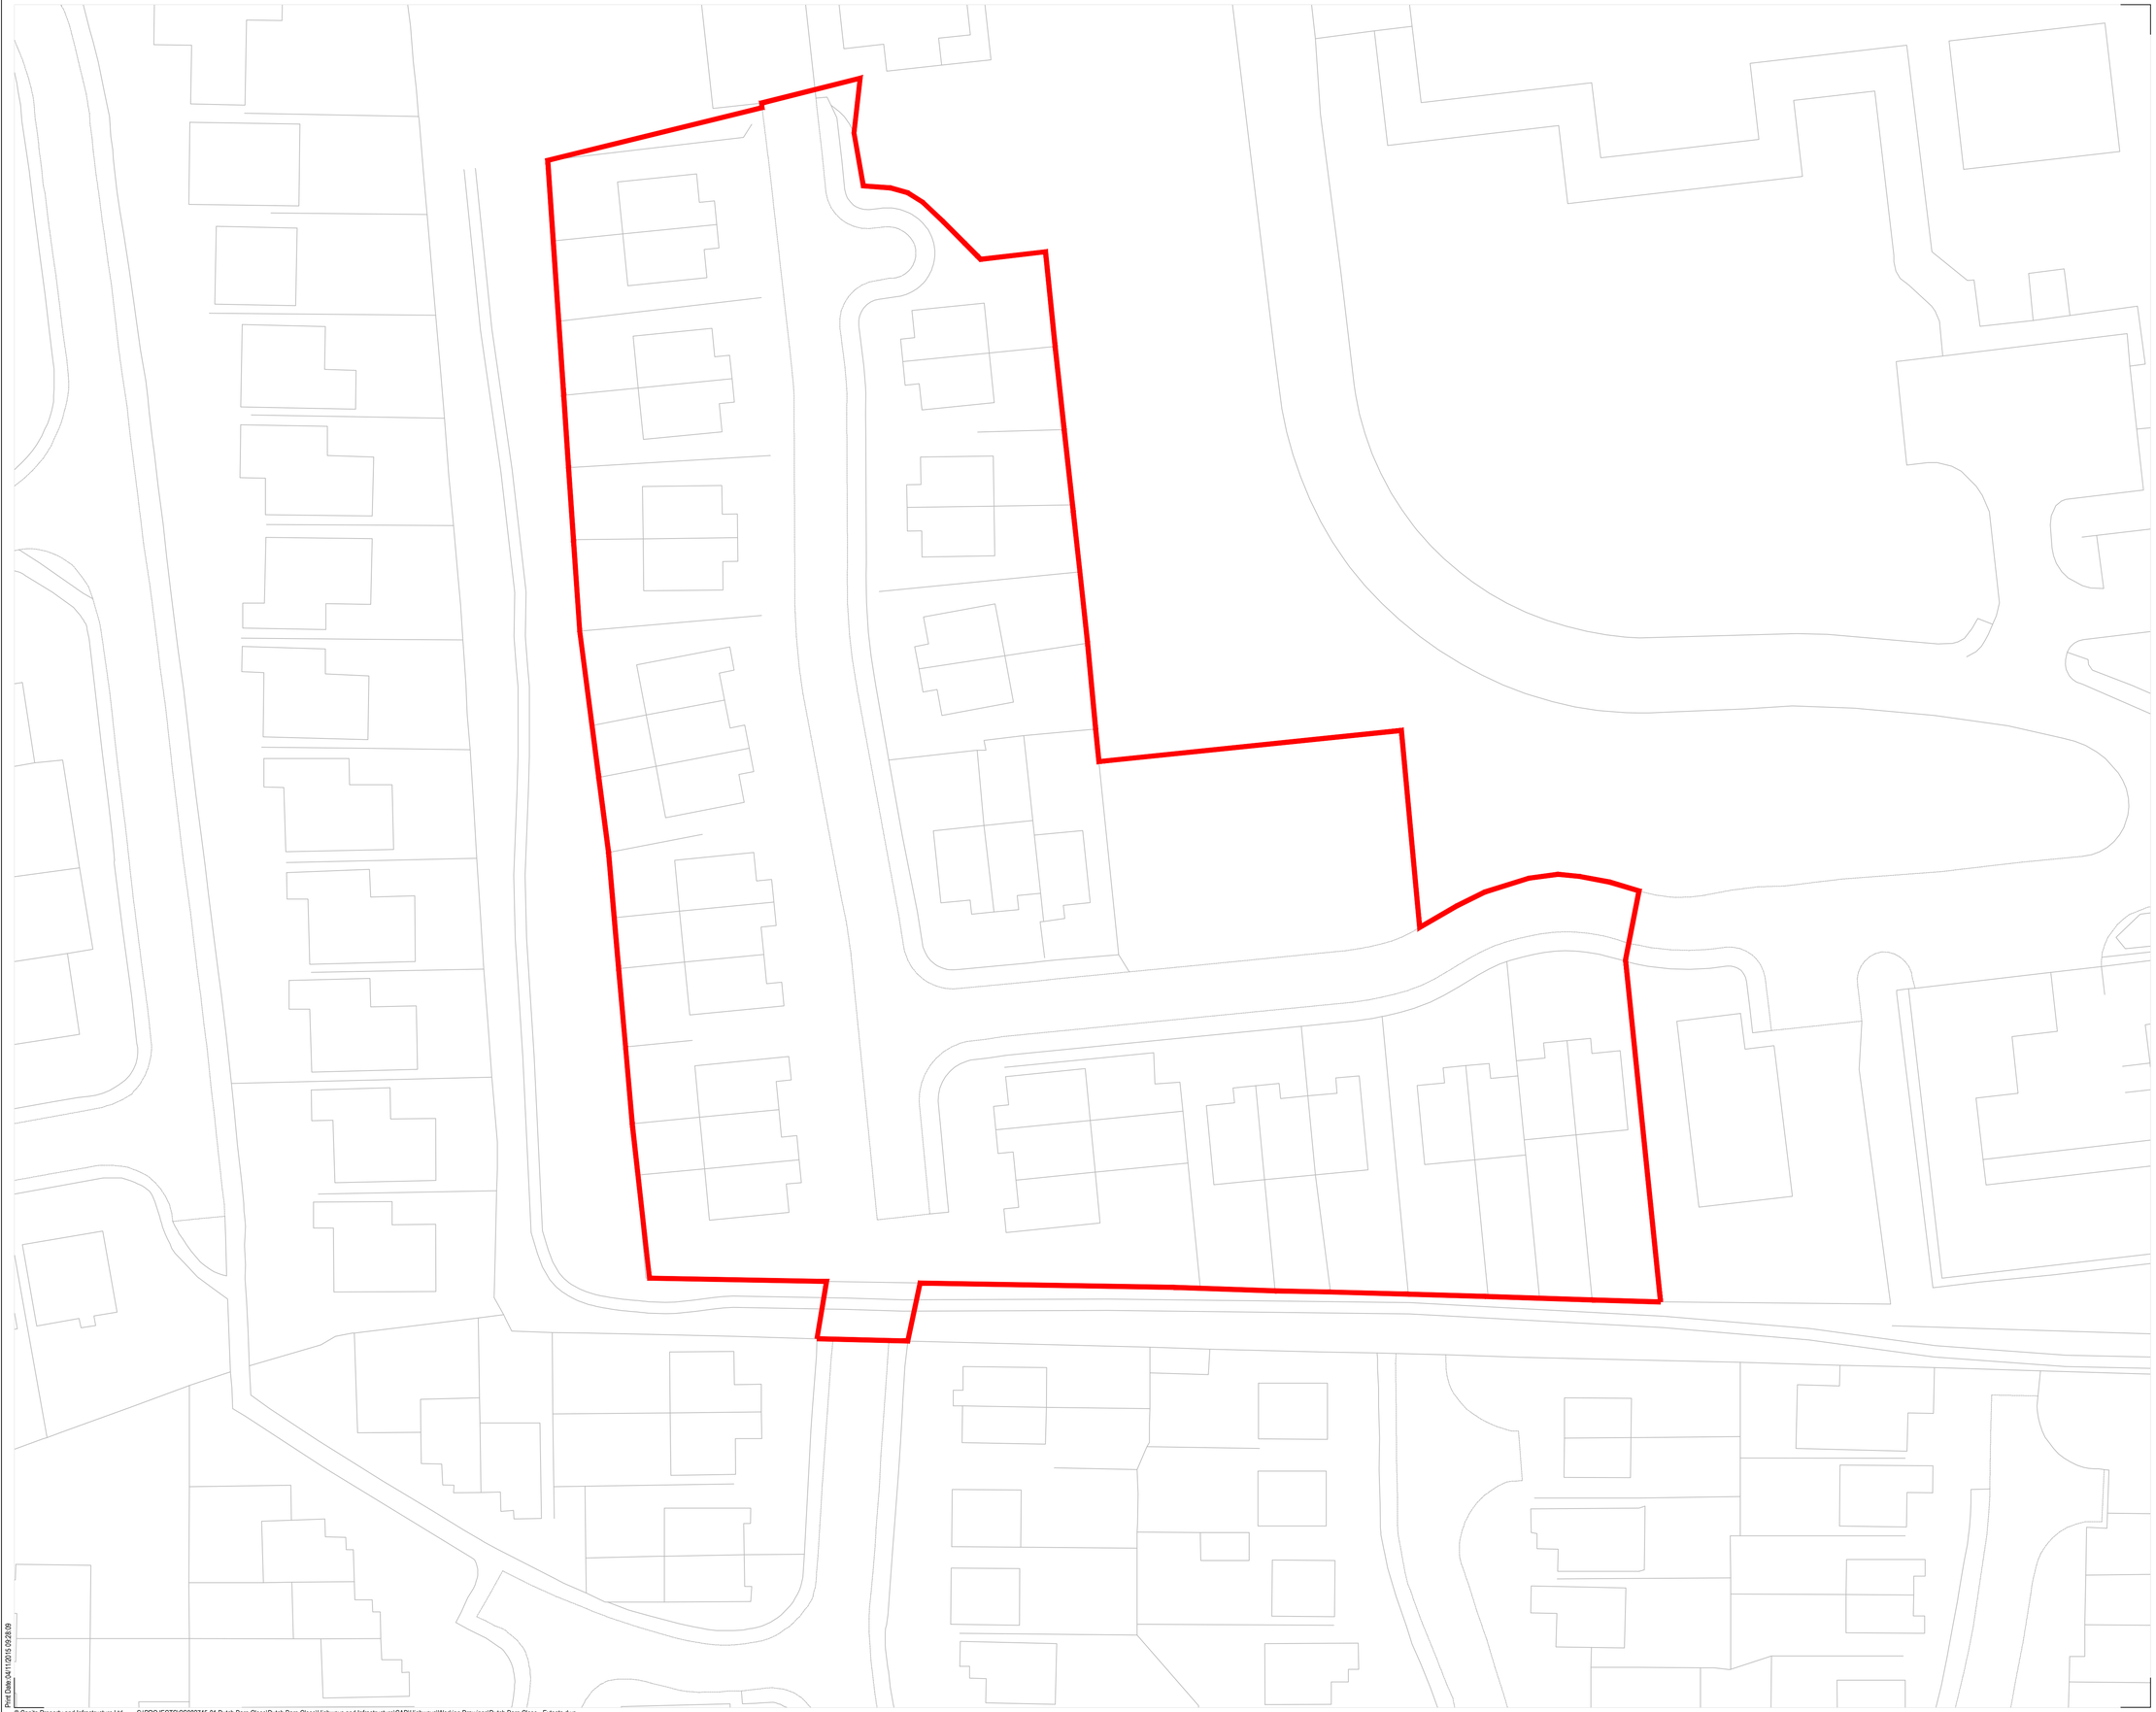

Rev	Drwn	Chk'd	App'd	Description	Date

Purpose of Issue
FOR INFORMATION

Classification
Commercial in Confidence

Client

Project
DUTCH BARN CLOSE

Drawing
EXTENTS OF WORKS
ACCESS PROPOSED LINK ROAD

Scale @ A1	Drawn	Checked	Approved
1:500	LAH		

Project No.	Date
CS082745	03-NOV-15

Drawing Identifier
Project - Originator - Zone - Level - File Type - Role - Number
082745-CAP-0000-PW-DR-C-0001

BS1192 Compliant revision
I01

CAPITA
Highways & Infrastructure
CastleWay House, 17 Preston New Road, Blackburn, BB2 1AU
01254 273000
www.capitaproperty.co.uk
Capita Property and Infrastructure Ltd.

Print Date: 04/11/2015 09:29:09

© Capita Property and Infrastructure Ltd

S:\PROJECTS\CS082745-01 Dutch Barn Close\Dutch Barn Close\Highways and Infrastructure\CAD\Highways\Working Drawings\Dutch Barn Close - Extents.dwg