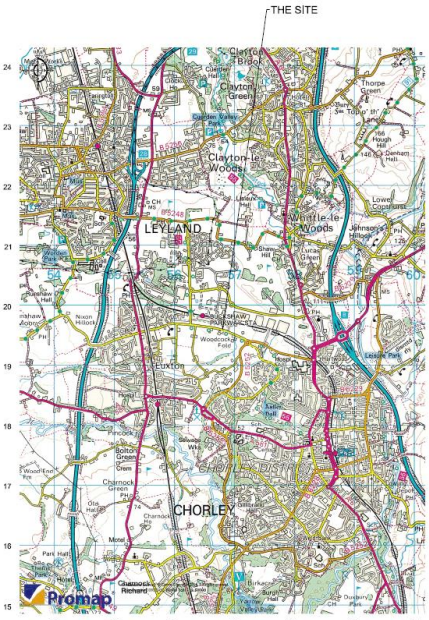

LOCATION PLAN
SCALE 1:50,000

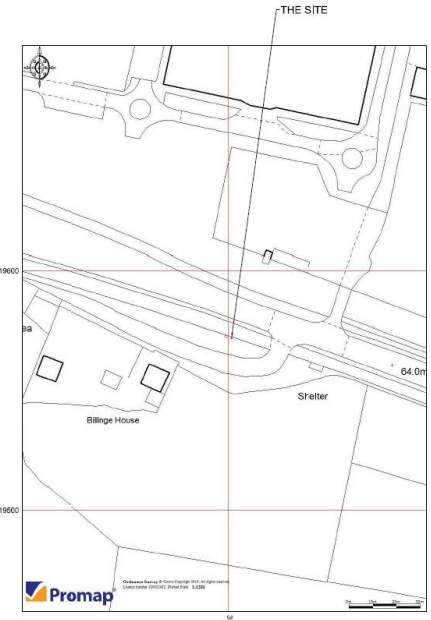

LOCATION PLAN
SCALE 1:1250

NOTES

BASED UPON ORDNANCE SURVEY DIGITAL DATA WITH THE PERMISSION OF THE CONTROLLER OF HER MAJESTY'S STATIONARY OFFICE, © CROWN COPYRIGHT. LICENCE NO. 100022432
O.S. LANDRANGER MAP No. 103

CELL No.	PR014
CONTRACTOR:	DALY INTERNATIONAL
CONSULTANT:	DALY INTERNATIONAL FAIRBANK HOUSE ASHLEY ROAD ALTRINCHAM, CHESHIRE WA14 2DP
ENGINEER:	JOHN STOCKDALE 0161 941 5481 john.stockdale@dalyinternational.com
DRAWING MANAGER:	JOHN BOOTE 0161 941 5481 johnwboote@dalyinternational.com

	PROJ No			
	PROJ No			
	PROJ No			
	PROJ No			
	PROJ No	180514		
A	PLANNING ISSUE		DAL	

ISS	REVISION	DATE	DRN	APP

arqiva

Crawley Court, Winchester, Hampshire, SO21 2QA
Tel. 01962 823434. Fax. 01962 822378

SITE No	304964
	SM_PR014
	VERGE ON EUXTON LANEL
	EUXTON
	CHORLEY
	LANCASHIRE
	PR7 6DL
NGR	SD 56810 19570
OS GRID	356810 419570
TITLE	LOCATION PLAN

SCALE	SEE DRAWING	
DRAWN	DAL	04/01/16
APPROVED		
DRG No.	Sheet 1 of 1	Rev
304964 - 00-004 - ML001		A