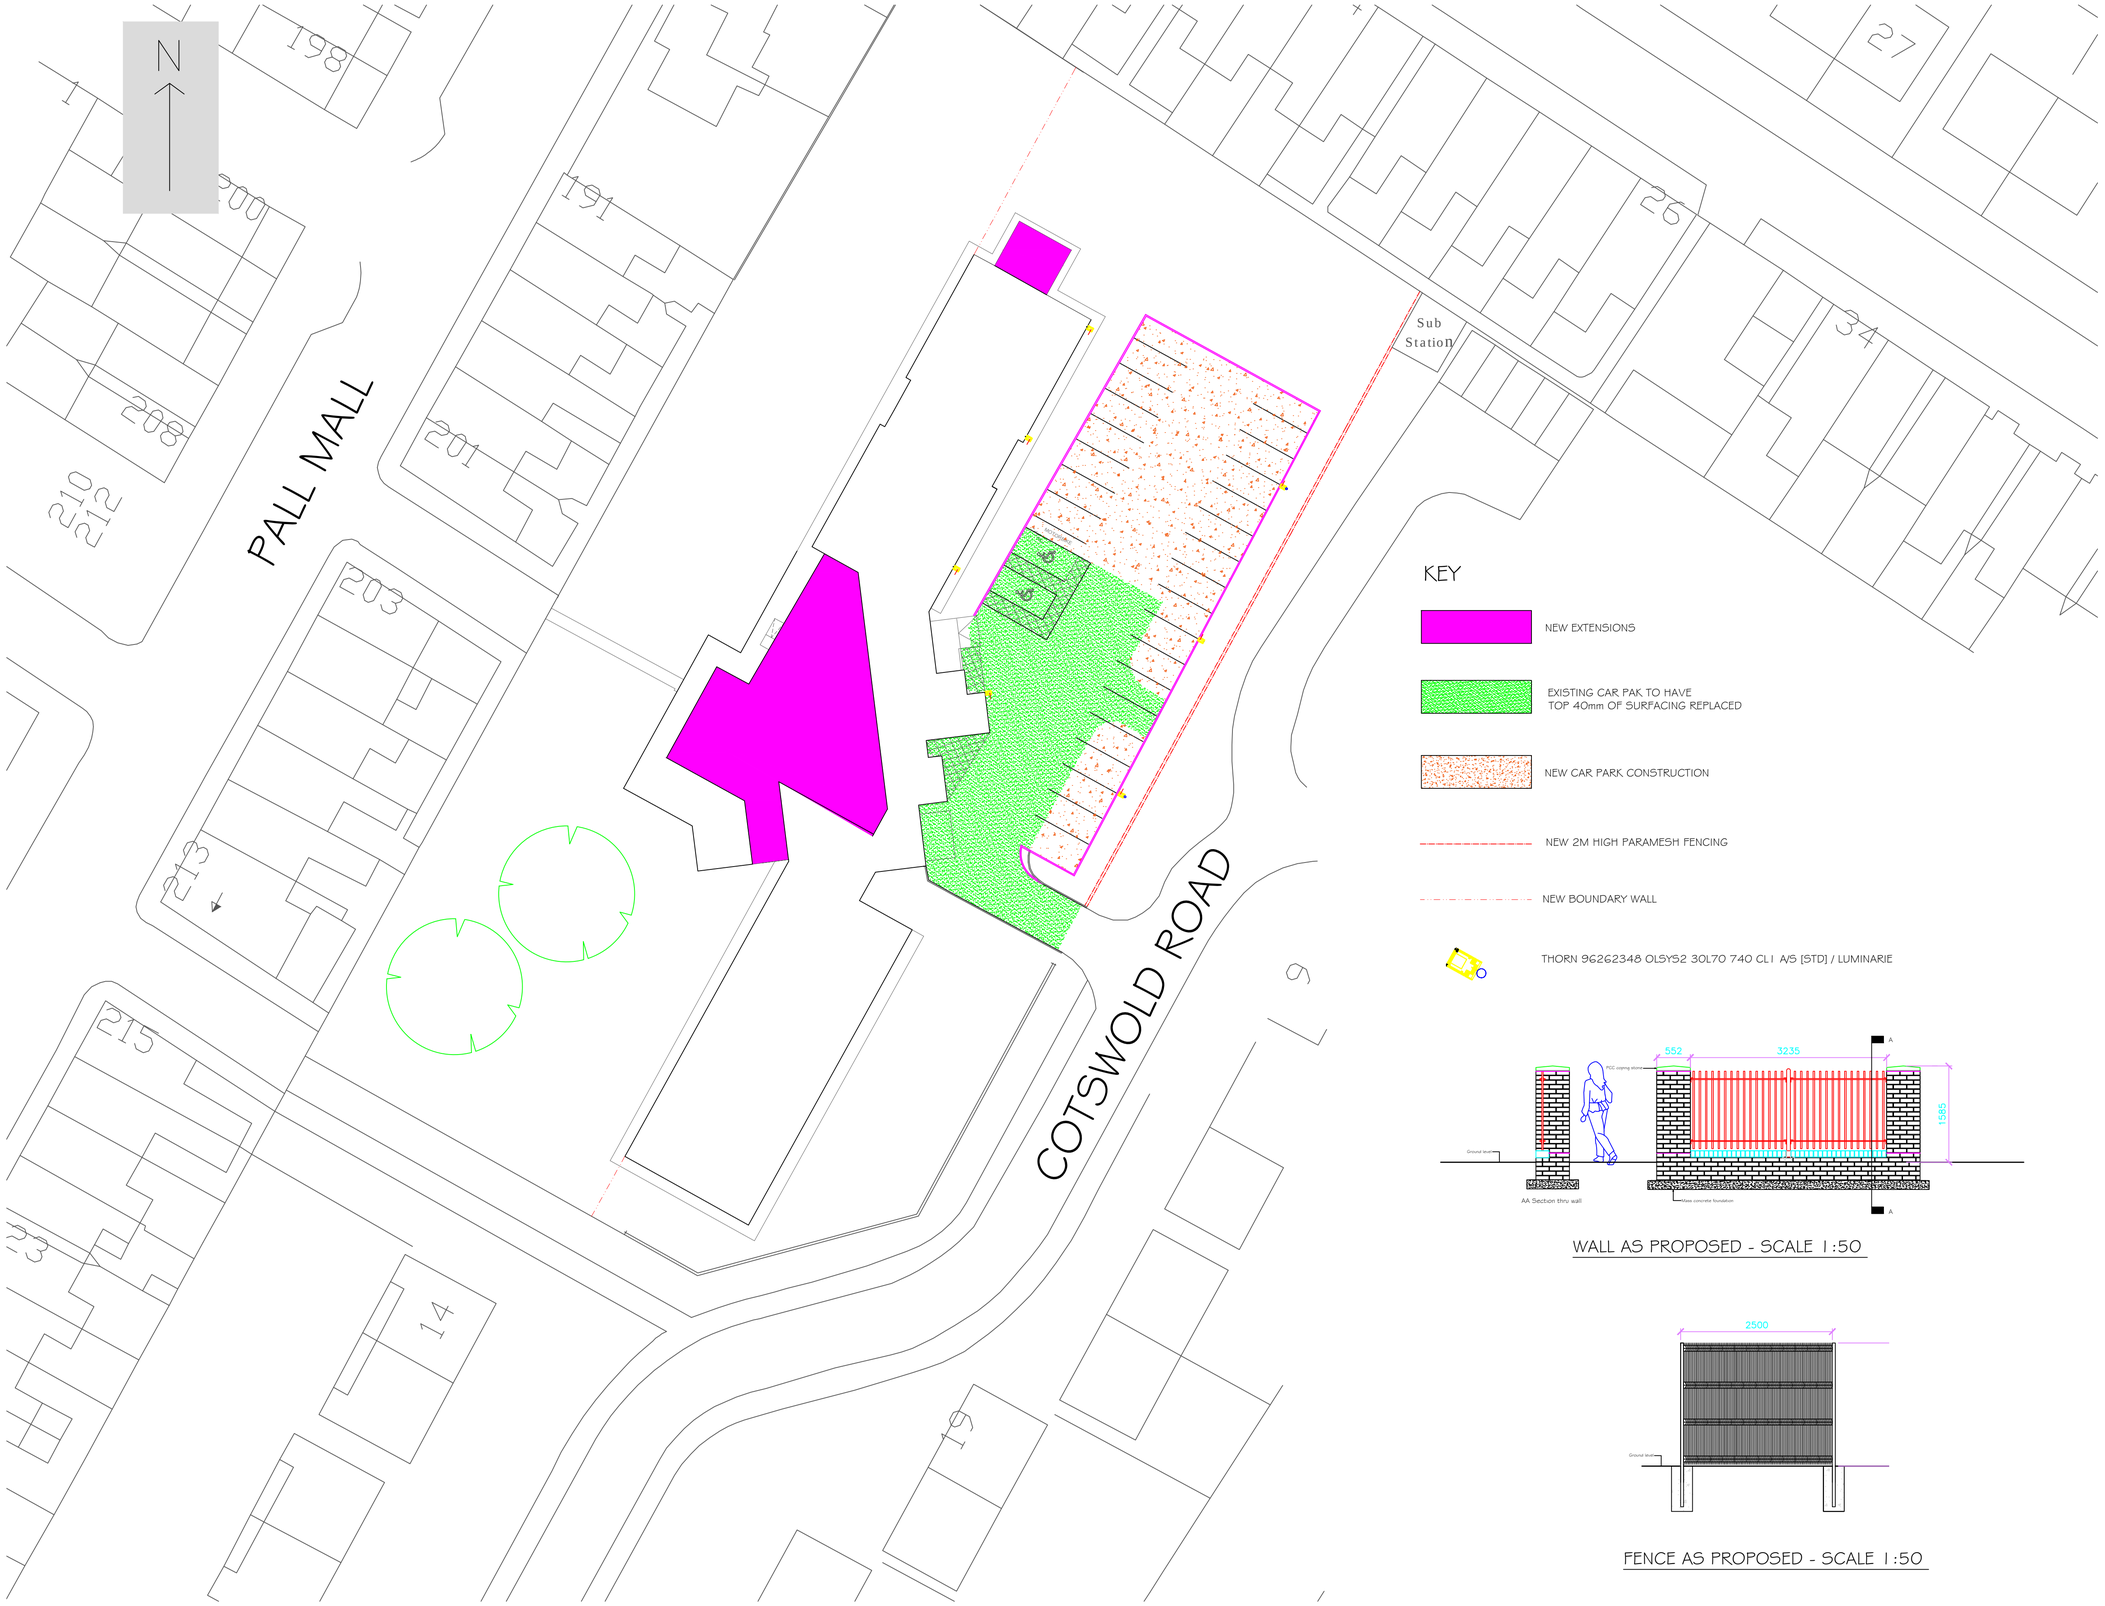

PROPERTY SERVICES

TOWN HALL
MARKET STREET, CHORLEY

01257 515 728

Revisions

No.	Detail	Date

Client
Chorley Borough Council

Project
Coswold House
Cotswold Road
Chorley

Description
Site Plan
Wall and Fence Detail

Scale
1:200 @ A1

Drawn By	Checked by	Date
GK		APR 15

Drawing Number
A15-02 / 100