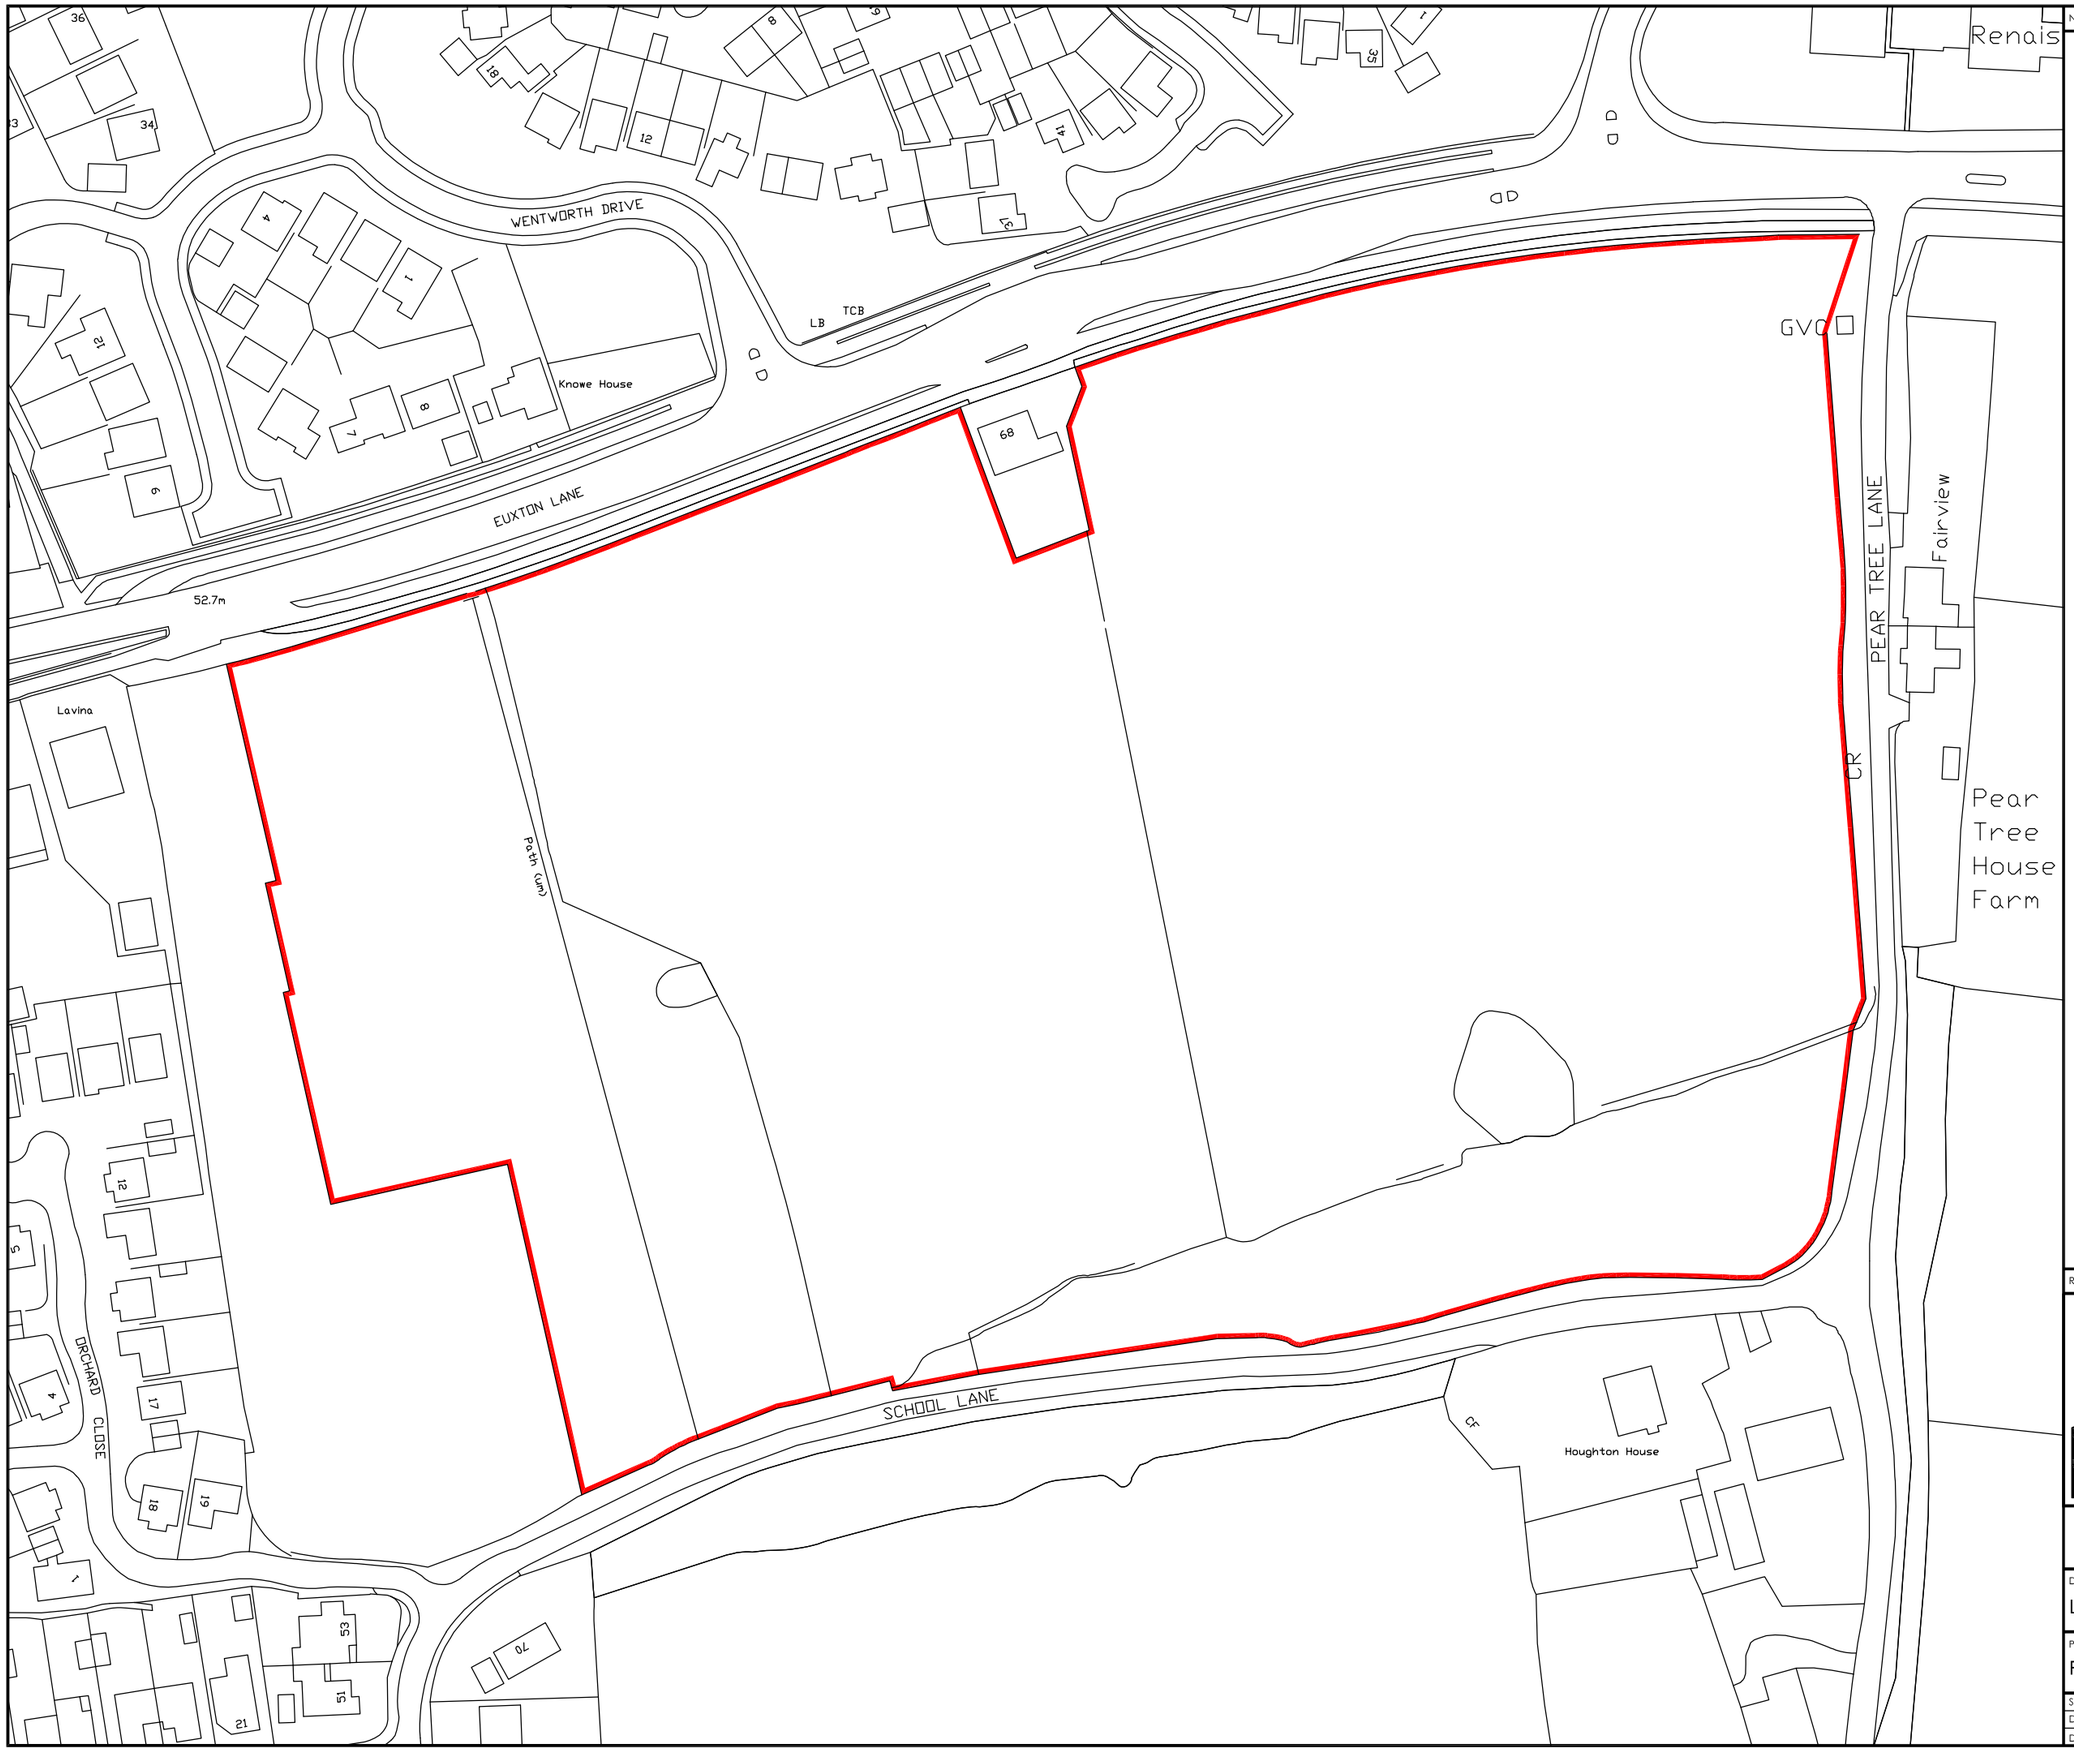

NOTES

REV	DESCRIPTION	DATE

Rowland

Rowland Homes Limited
Farington House, Stanifield Business Park, Stanifield Lane, Leyland, Lancashire PR25 4UA
Tel: 01772 621166 Fax: 01772 623552 www.rowland.co.uk

DRAWING
LOCATION PLAN

PROJECT
PEAR TREE LANE, EUXTON

SCALE	1:1250 @ A3	REV.	DRAWING No.
DATE	March 2017		R088/1000
DRAWN			