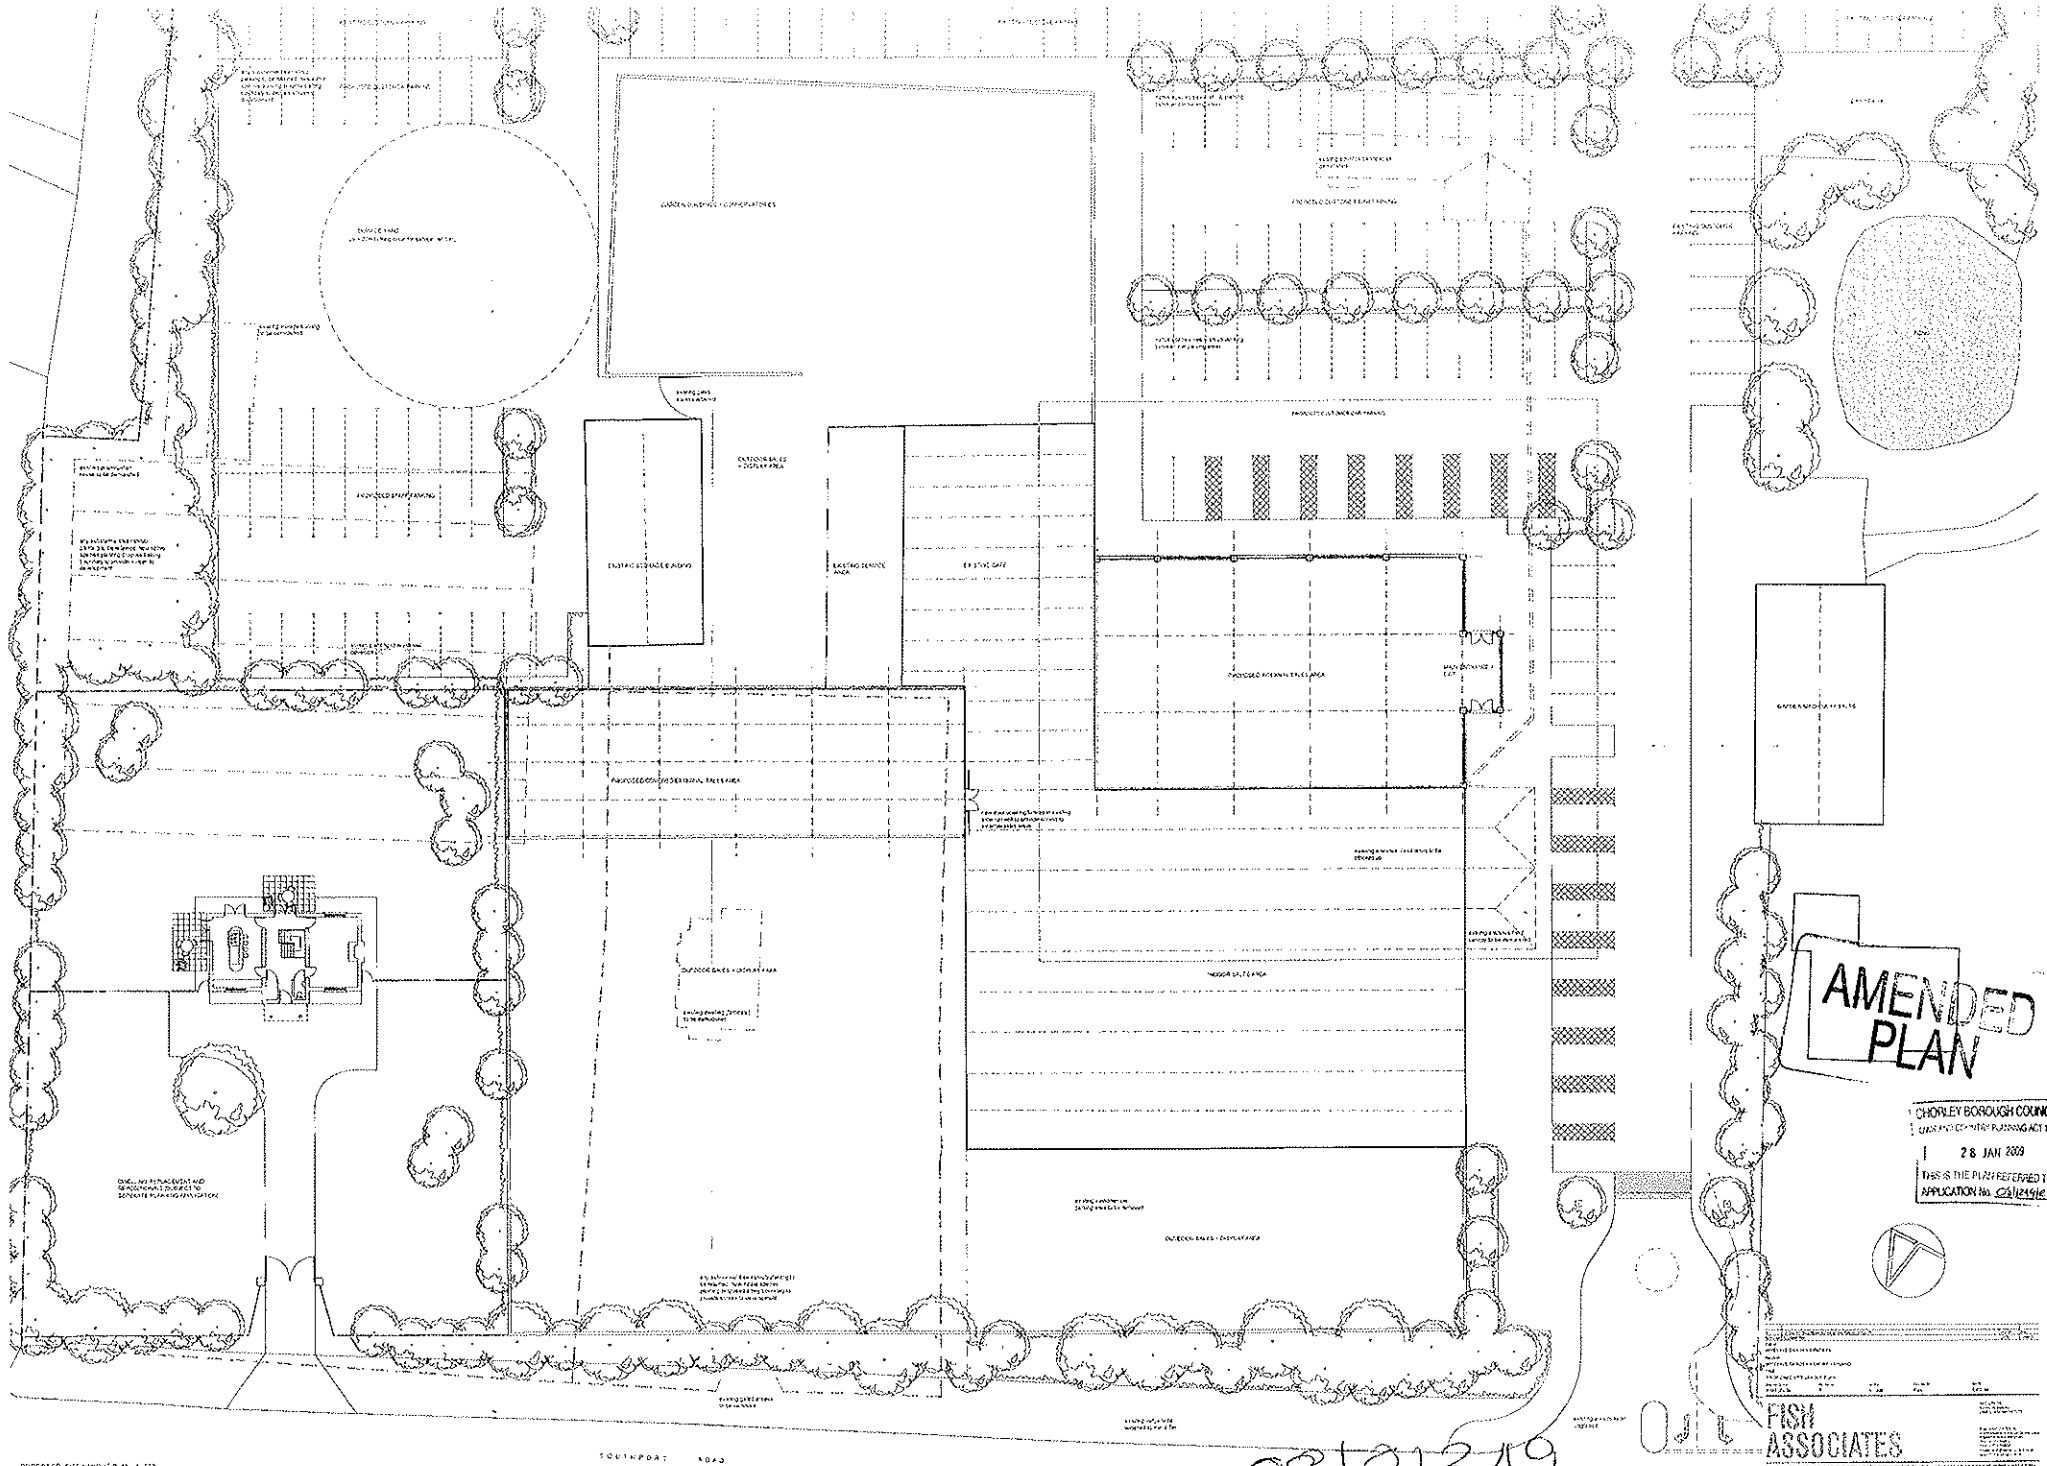
AMENDED PLAN
CHORLEY BOROUGH COUNCIL
28 JAN 2009
THIS IS THE PLAN REFERRED TO IN APPLICATION No. 08/01249/FUL
FISH ASSOCIATES
SOUTHPORT ROAD

08/01249