© Crown copyright 2018

Do not scale from drawings. Verify all dimensions on site prior to construction. This drawing is to be read in conjunction with all relevant documents and drawings. Report all discrepancies to MoJ immediately.

No unauthorised use, disclosure, storage or copying.

Red Line Site Boundary

MOJ Ownership Boundary

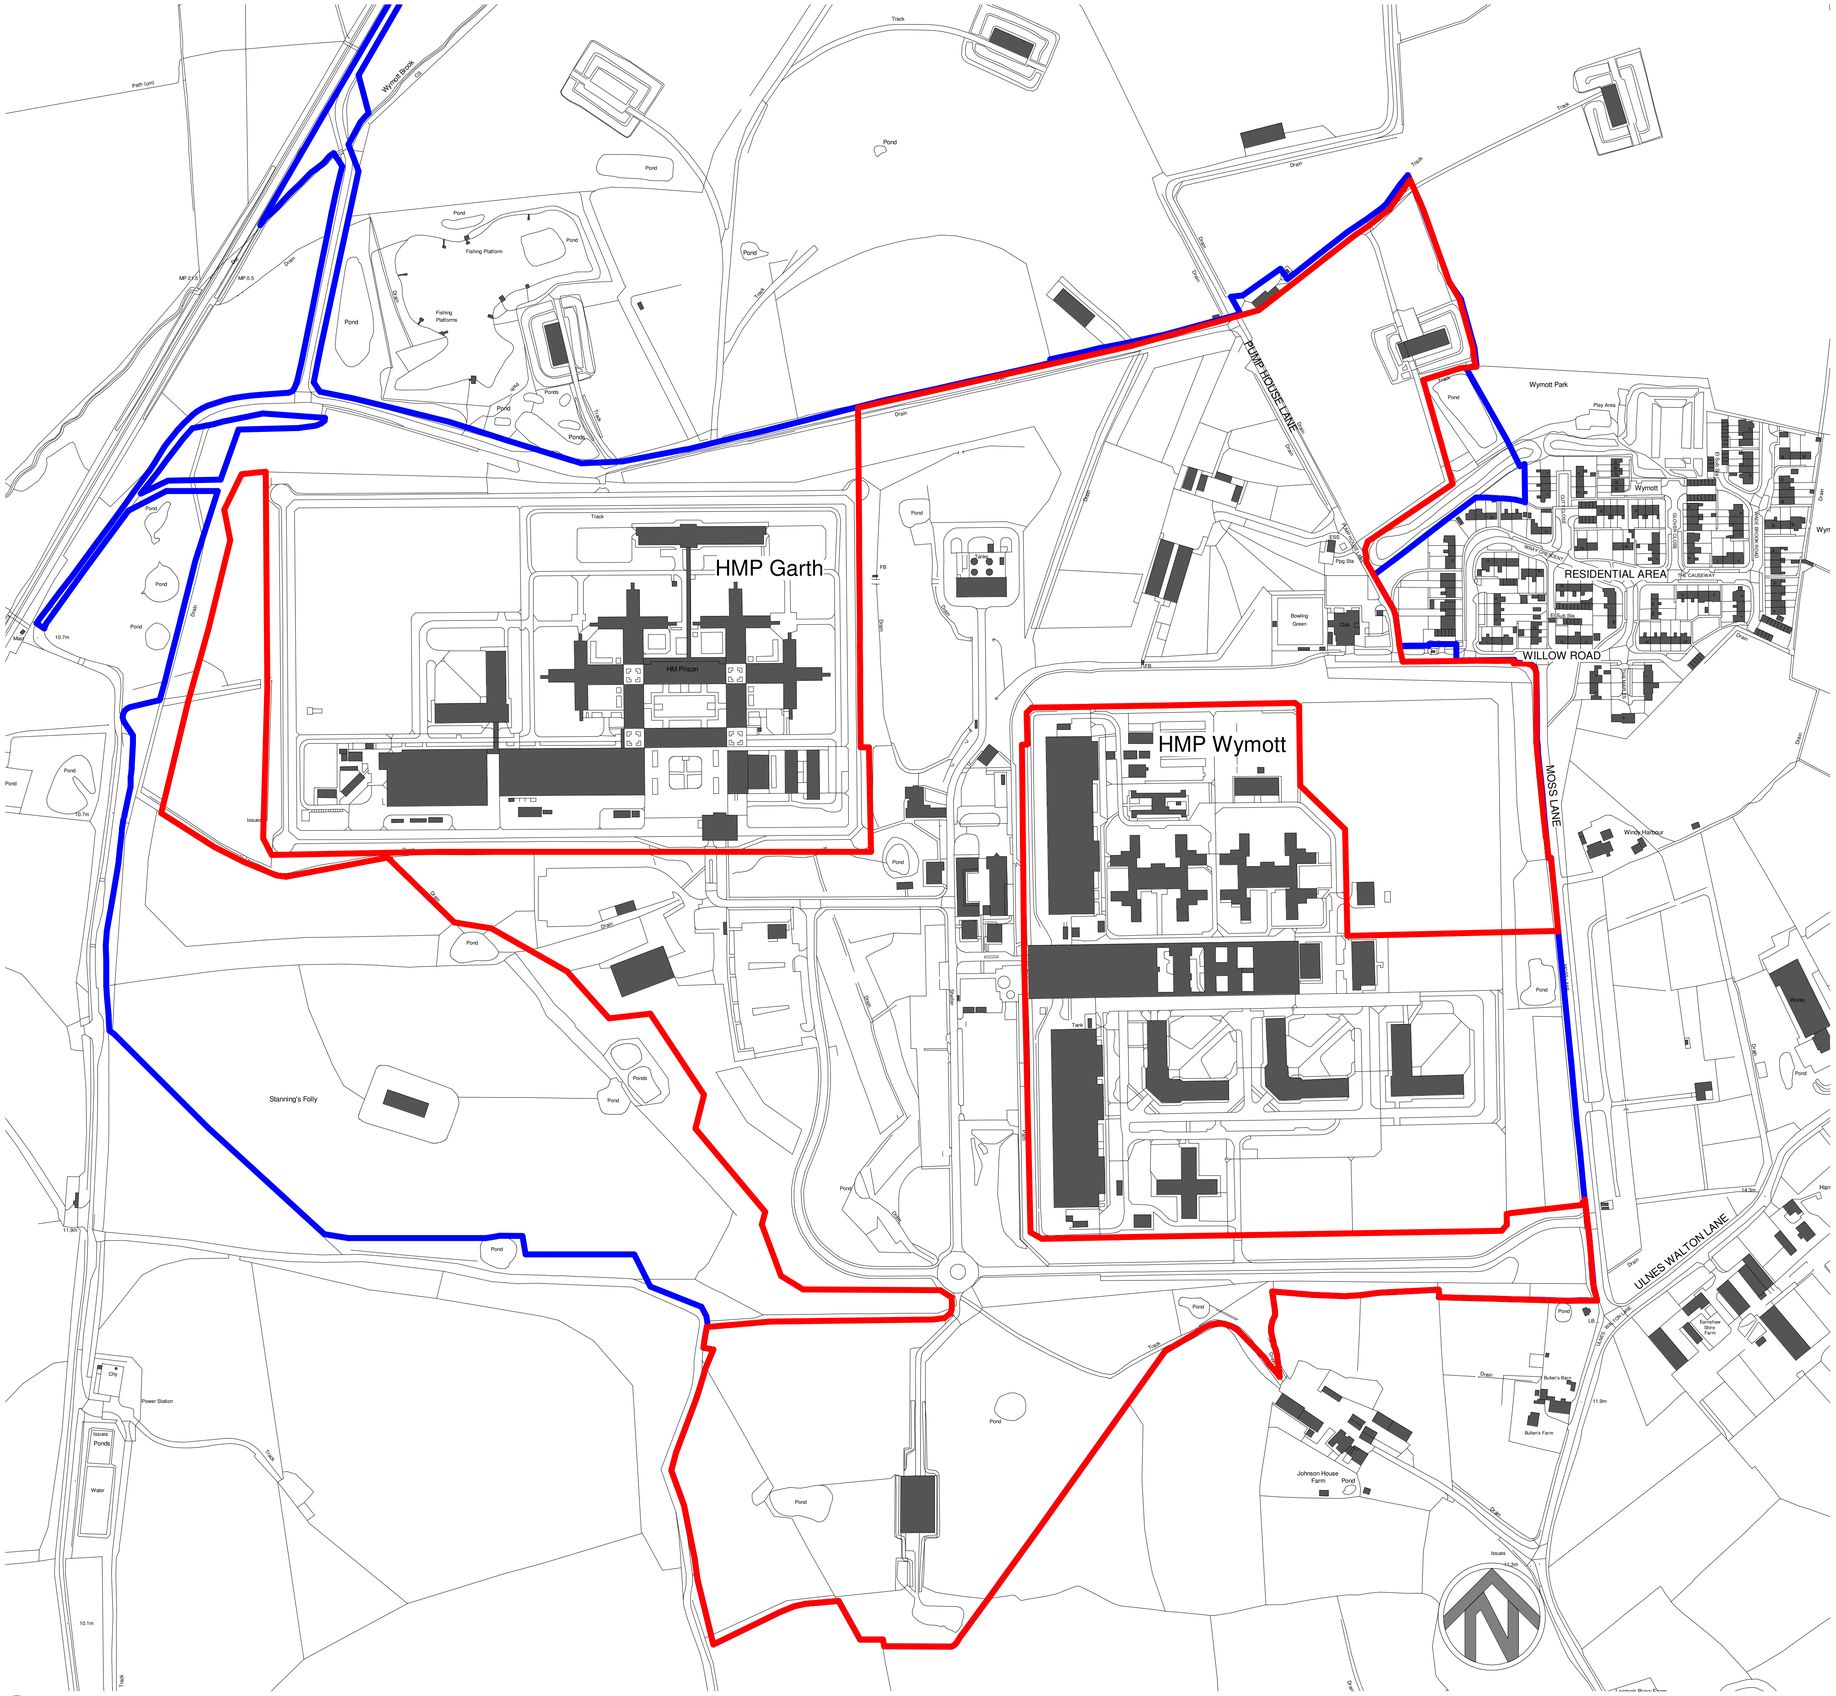

1 / 9000 Plan-Site-Location

1 : 2500

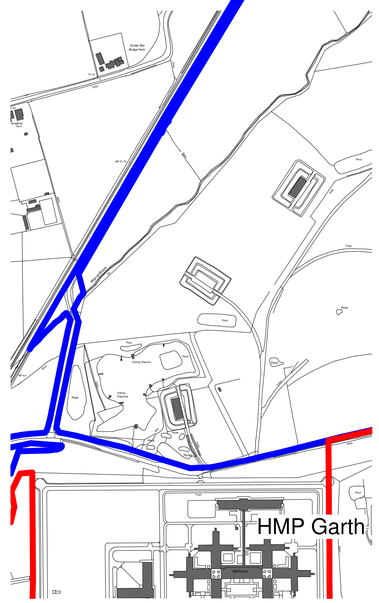

2 / 9000 Plan-Site-Location-Northern tip

1 : 5000

0m 25m 50m 75m 100m 125m

VISUAL SCALE 1:1250 @ A1

Rev	Date	Description
P05	15.08.2021	Northern tip of site owenership added
P04	09.07.2021	Amendments following review
P03	25.06.2021	Amendments following review
P02	13.05.2021	Minor amendments following review
P01	14.04.2021	First Issue

This document references the following linked files

File Reference	Status	Revision
608623-0000-PEV-GHX0011-ZZ-M3-A-0001-D0200	S1	P 00

Project Status
RIBA Stage 2

Client
Ministry of Justice

Project
New Prisons Programme

Ministry of Justice, 102 Petty France, London, SW1H 9AJ

Project Description / Site
New Prisons Programme
Garth Wymott 2

Project Address
Site Adjacent to HMP Garth & HMP Wymott

Building Type
Site Infrastructure

Drawing Title
Site-Location Plan-PLANNING

Originator Logo
PICK EVERARD

Drawn By	MDA	Date	14.04.2021
Checked By	RPP	Date	14.04.2021
Approved By	RPP	Date	14.04.2021

Drawing Number: 608623-0000-PEV-GHX0011-ZZ-DR-A-9000

Delref: B0700

Sheet No.: 1 of 1

Scale: As indicated @ A1

Orig. Sheet Size

Rev.: P05

Data Security Classification: OFFICIAL

Suitability: S3

Stantec Rev. P01