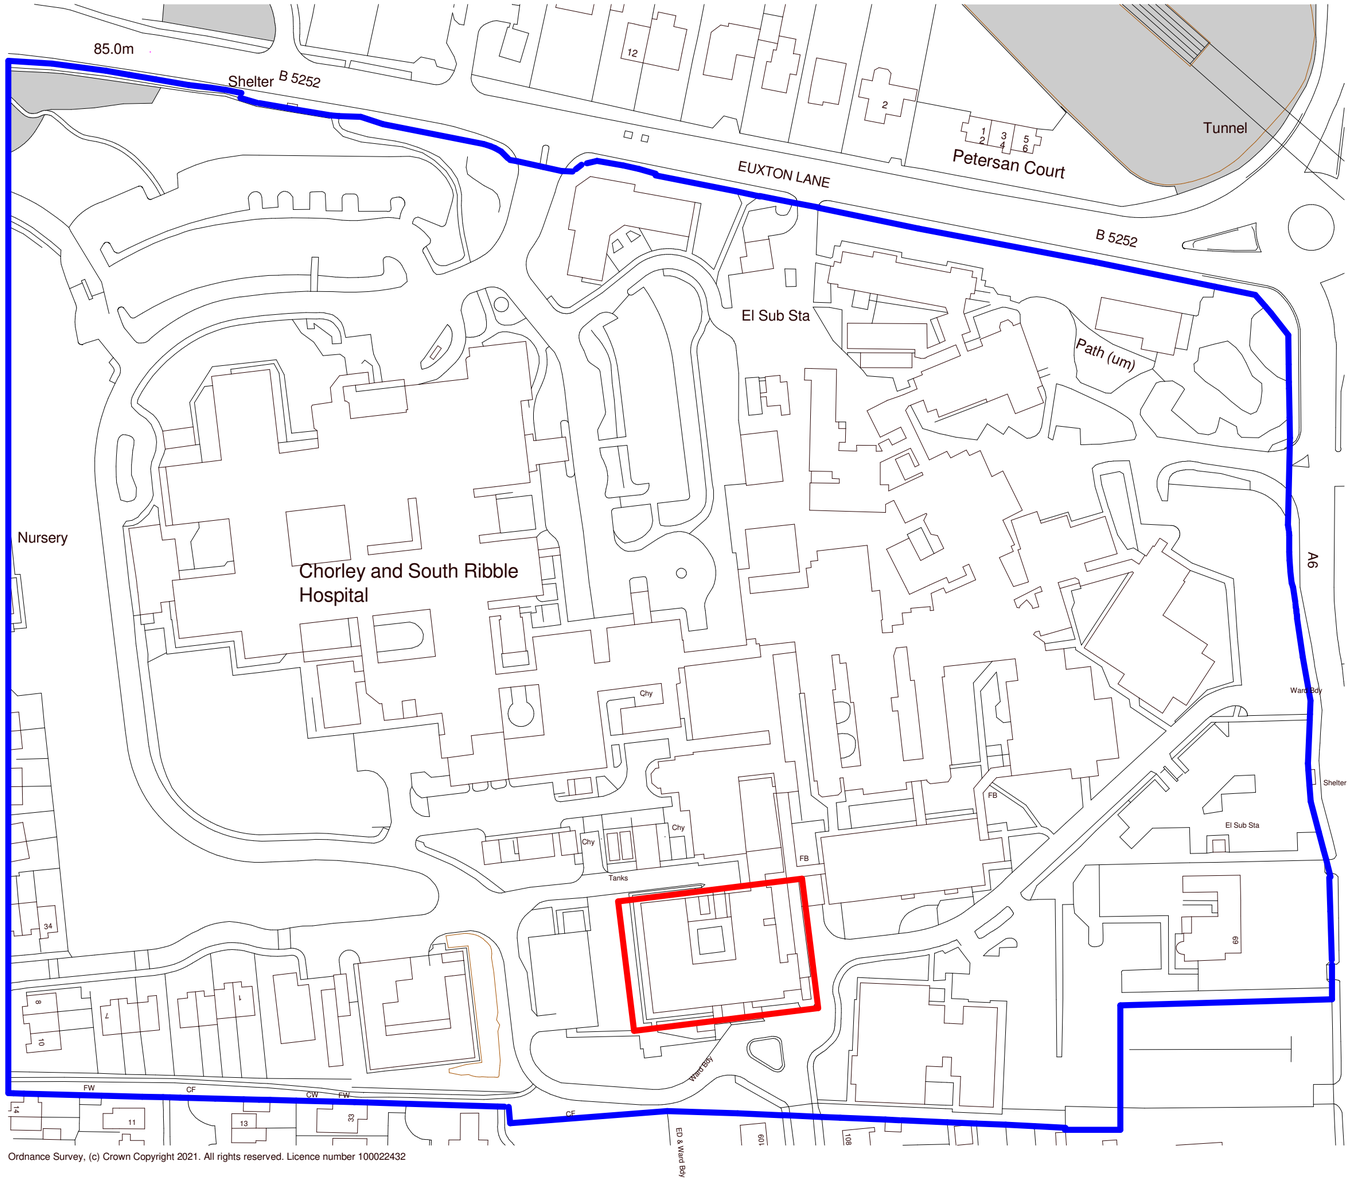

Ordnance Survey, (c) Crown Copyright 2021. All rights reserved. Licence number 100022432

N

0m 25m 50m 75m 100m 125m

VISUAL SCALE 1:1250 @ A2

Proposed area of works

Site boundary

Site Location

1 : 1250

Rev	Description	By	Chk	Date

ALL DIMENSIONS ARE IN MILLIMETRES UNLESS OTHERWISE NOTED. DO NOT SCALE OFF DRAWINGS. ALL DIMENSIONS ARE NOMINAL AND MUST BE CHECKED ON SITE. ALL DRAWINGS ARE COPYRIGHT OF DARWIN GROUP LTD AND CANNOT BE REPRODUCED WITHOUT WRITTEN CONSENT OF DARWIN GROUP LTD.

IF THERE ARE ANY DISCREPANCIES WITH ANY INFORMATION PROVIDED, IT IS THE CONTRACTORS RESPONSIBILITY TO NOTIFY DARWIN GROUP LTD IMMEDIATELY.

DarwinGroup
Construction Has Evolved
Design — Engineering — Contracting — Offsite
London House, Shawbury Business Park, Shawbury, Shrewsbury, SY4 4EA
TEL: 01939 252909
www.darwingroupltd.co.uk

PROJECT TITLE
Chorley & South Ribble Hospital - 24 Bed Ward

ADDRESS
Preston Road
Chorley
PR7 1PP

DRAWING TITLE
Site Location Plan

DRAWING REFERENCE

180512	DGL	01	00	DR	A	3124
PROJECT	ORIGINATOR	VOLUME	LEVEL	TYPE	ROLE	NUMBER

INITIAL ISSUE DATE	INITIAL ISSUE BY	INITIAL CHECKED BY	GIFA
11/05/21	DH	ST	1210 m²

SUITABILITY		SCALE	SHEET	REV
S2	For Information	1 : 1250	A2	
STATUS CODE	STATUS DESCRIPTION			

02/12/2021 11:34:06