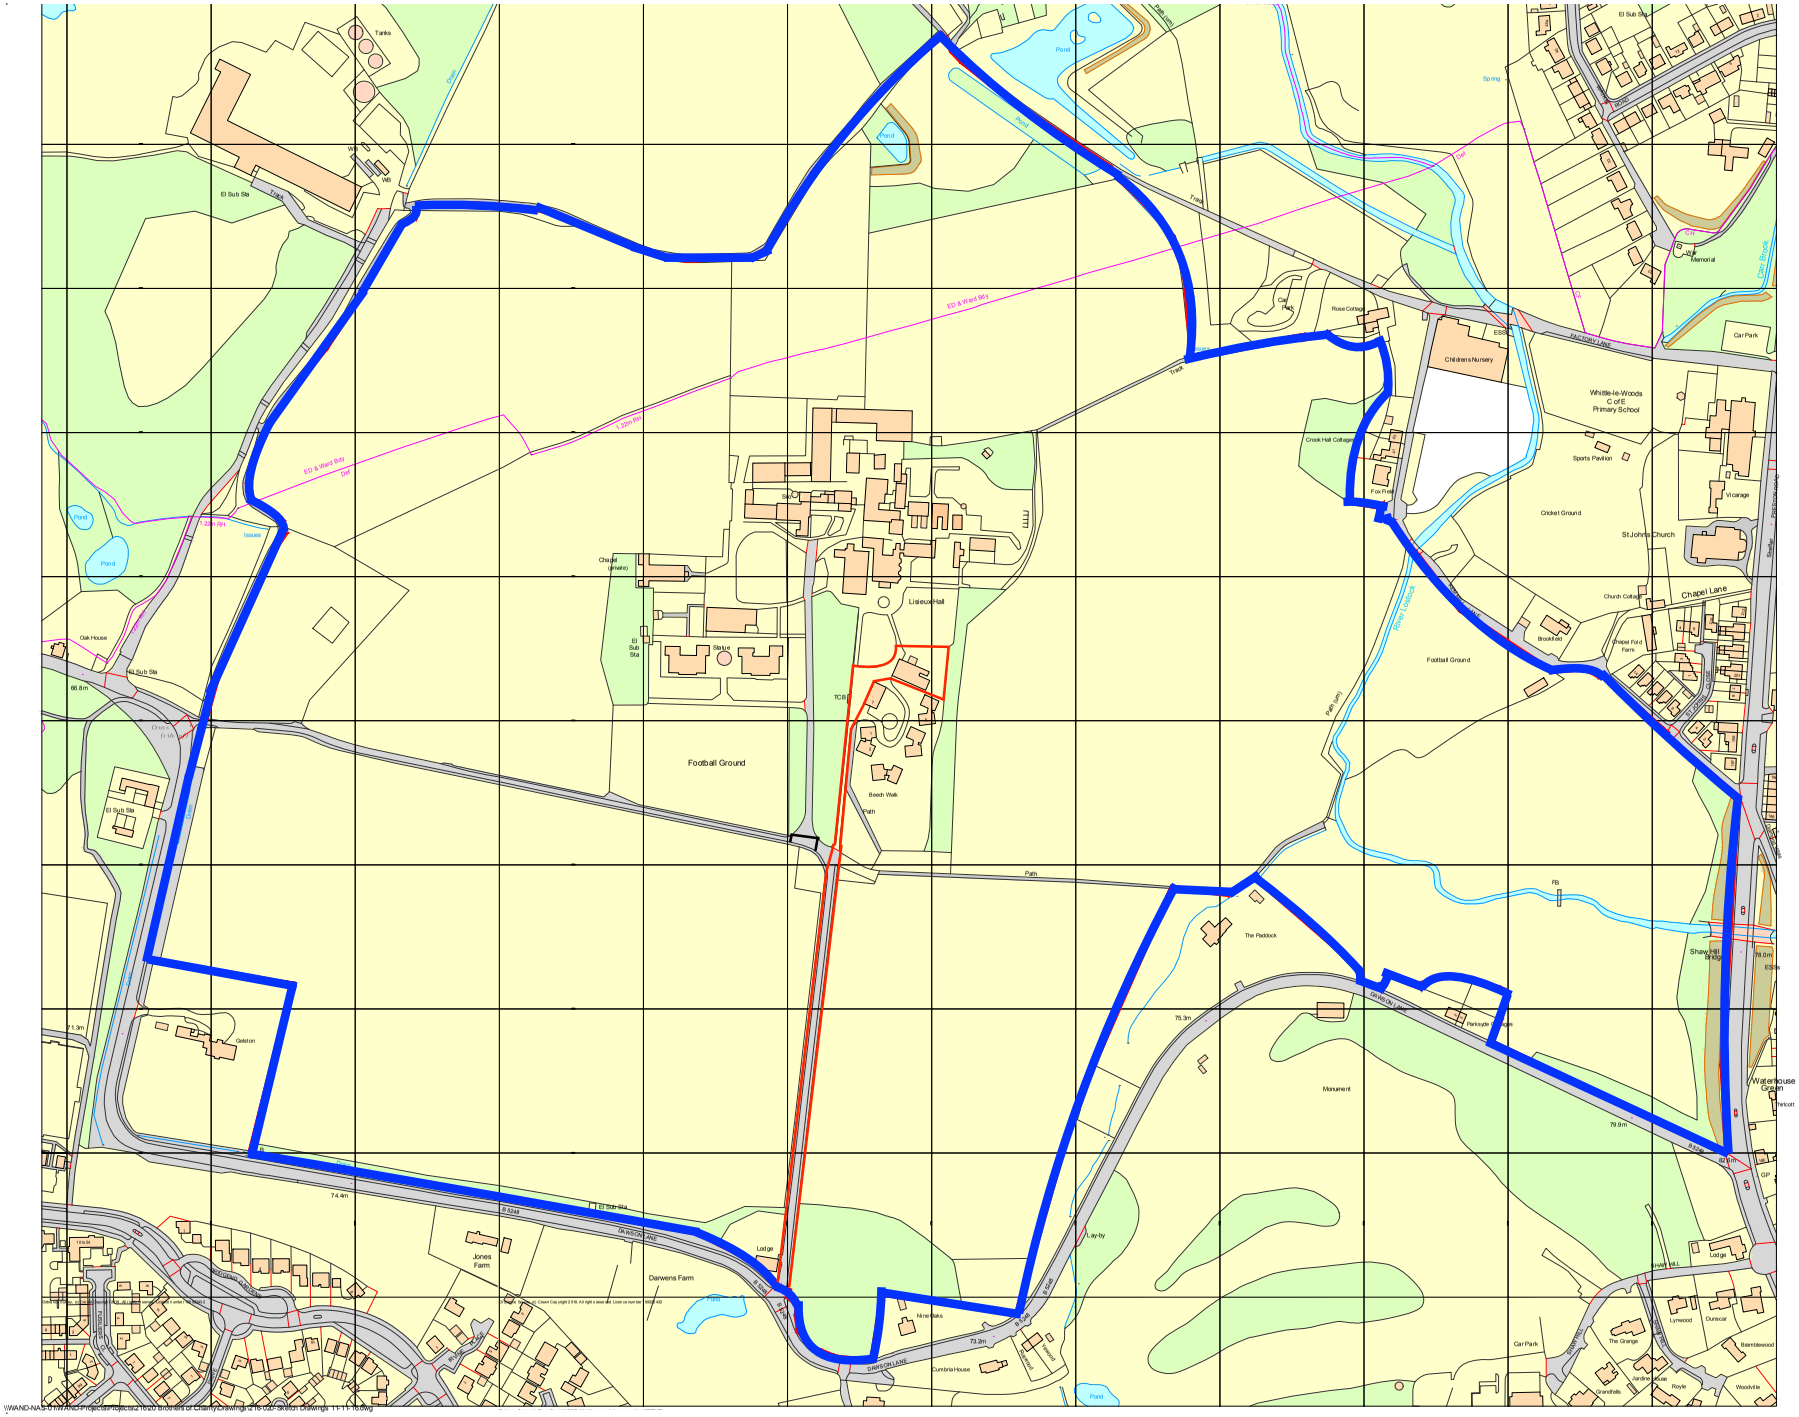

This drawing is copyright & the property of WAND Projects Ltd & must not be copied in whole or in part without their written permission. Copyright is reserved. ©
This drawing must not be scaled. The Contractor is to report all dimensional discrepancies & errors to the Contract Administrator prior to construction commencing.
It is essential that this drawing is read in conjunction with all specifications & schedule of works & that all works are included for.

Scale Converter

A1 Scale to A3 Scale										
1:250	1:500	1:50	1:100	1:10	1:20	1:1	1:2			
1:200	1:100	1:150	1:125	1:10	1:5					

Revisions	Comments	Dates

Status

- ○ Feasibility
- ○ Planning
- ○ Building Regulations
- ○ Tender
- ○ Construction
- ○ As Built
- ○ For Client Approval
- ○ Preliminary

Client: Brother of Charity

Project Title: New Road and Car Parking

Drawing Title: Site Location Plan

Date: 14th Nov 2016
Drawn: NJW
Approved: MAD
Scale: NOT TO SCALE
Job No: 216-020
Dwg No: SK-01

WAND PROJECTS
48 Mersey View, Brighton le Sands, Liverpool, L22 8QB
tel: 0151 924 4533 email: info@wandprojects.com web: www.wandprojects.com