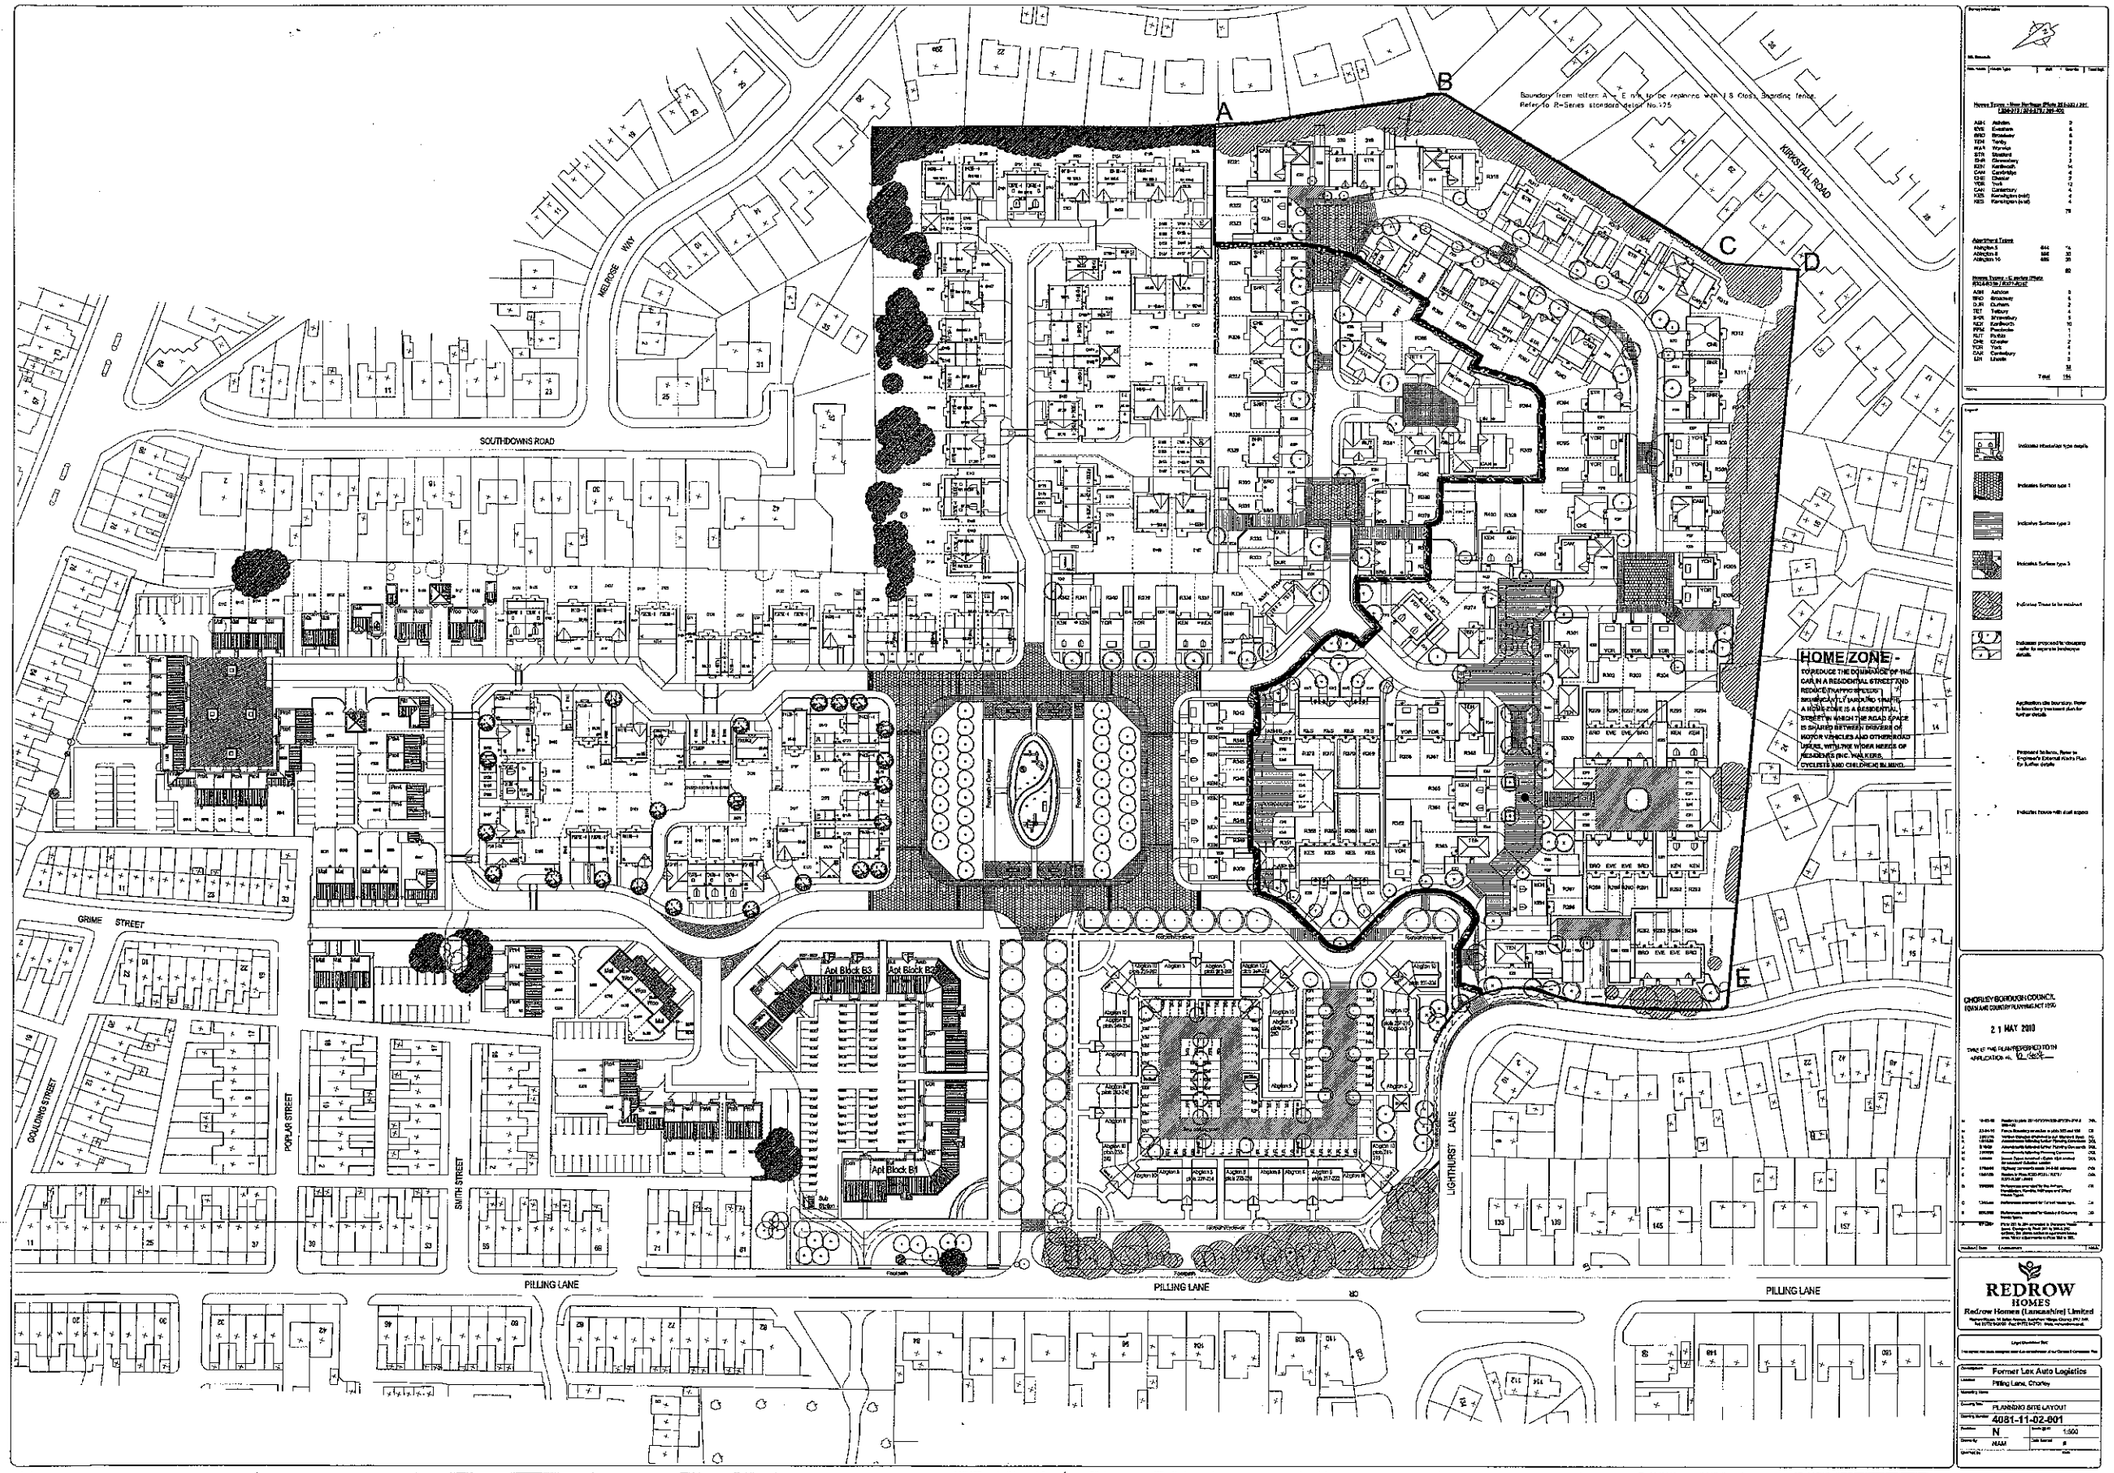

A
B
C
D
Boundary from letters A - E n/a to be replaced with 1.8 Class Boarding fence.
Refer to R-Series standard detail No.175
KIRKSTALL ROAD
MELROSE WAY
SOUTHDOWNS ROAD
GRIME STREET
GOULDING STREET
POPLAR STREET
SMITH STREET
PILLING LANE
LIGHTHURST LANE
Apt Block B3
Apt Block B2
Apt Block B1
HOME ZONE -
TO REDUCE THE DOMINANCE OF THE CAR IN A RESIDENTIAL STREET AND REDUCE TRAFFIC SPEEDS, SIGNIFICANTLY IMPROVING THAT IS A HOME ZONE IS A RESIDENTIAL STREET IN WHICH THE ROAD SPACE IS SHARED BETWEEN DRIVERS OF MOTOR VEHICLES AND OTHER ROAD USERS, WITH THE WIDER NEEDS OF RESIDENTS (INC. WALKERS, CYCLISTS AND CHILDREN) IN MIND.
CHORLEY BOROUGH COUNCIL
21 MAY 2010
REDROW
HOMES
Redrow Homes (Lancashire) Limited
Former Lex Auto Logistics
Pilling Lane, Chorley
PLANNING SITE LAYOUT
4081-11-02-001
N
1:500