PLANNING APPLICATION DRAWING

12/782/FUL

CHORLEY COUNCIL
CORPORATE SUPPORT SERVICES
RECD - 3 AUG 2012
FILE
SCAN
LETTER OF
COPIES TO

Proposed 2 Room Stable, Hay Store and Tack Room

Property Location

Stoat Hall farm
Back Lane
Bretherton
Leyland
PR26 9BE

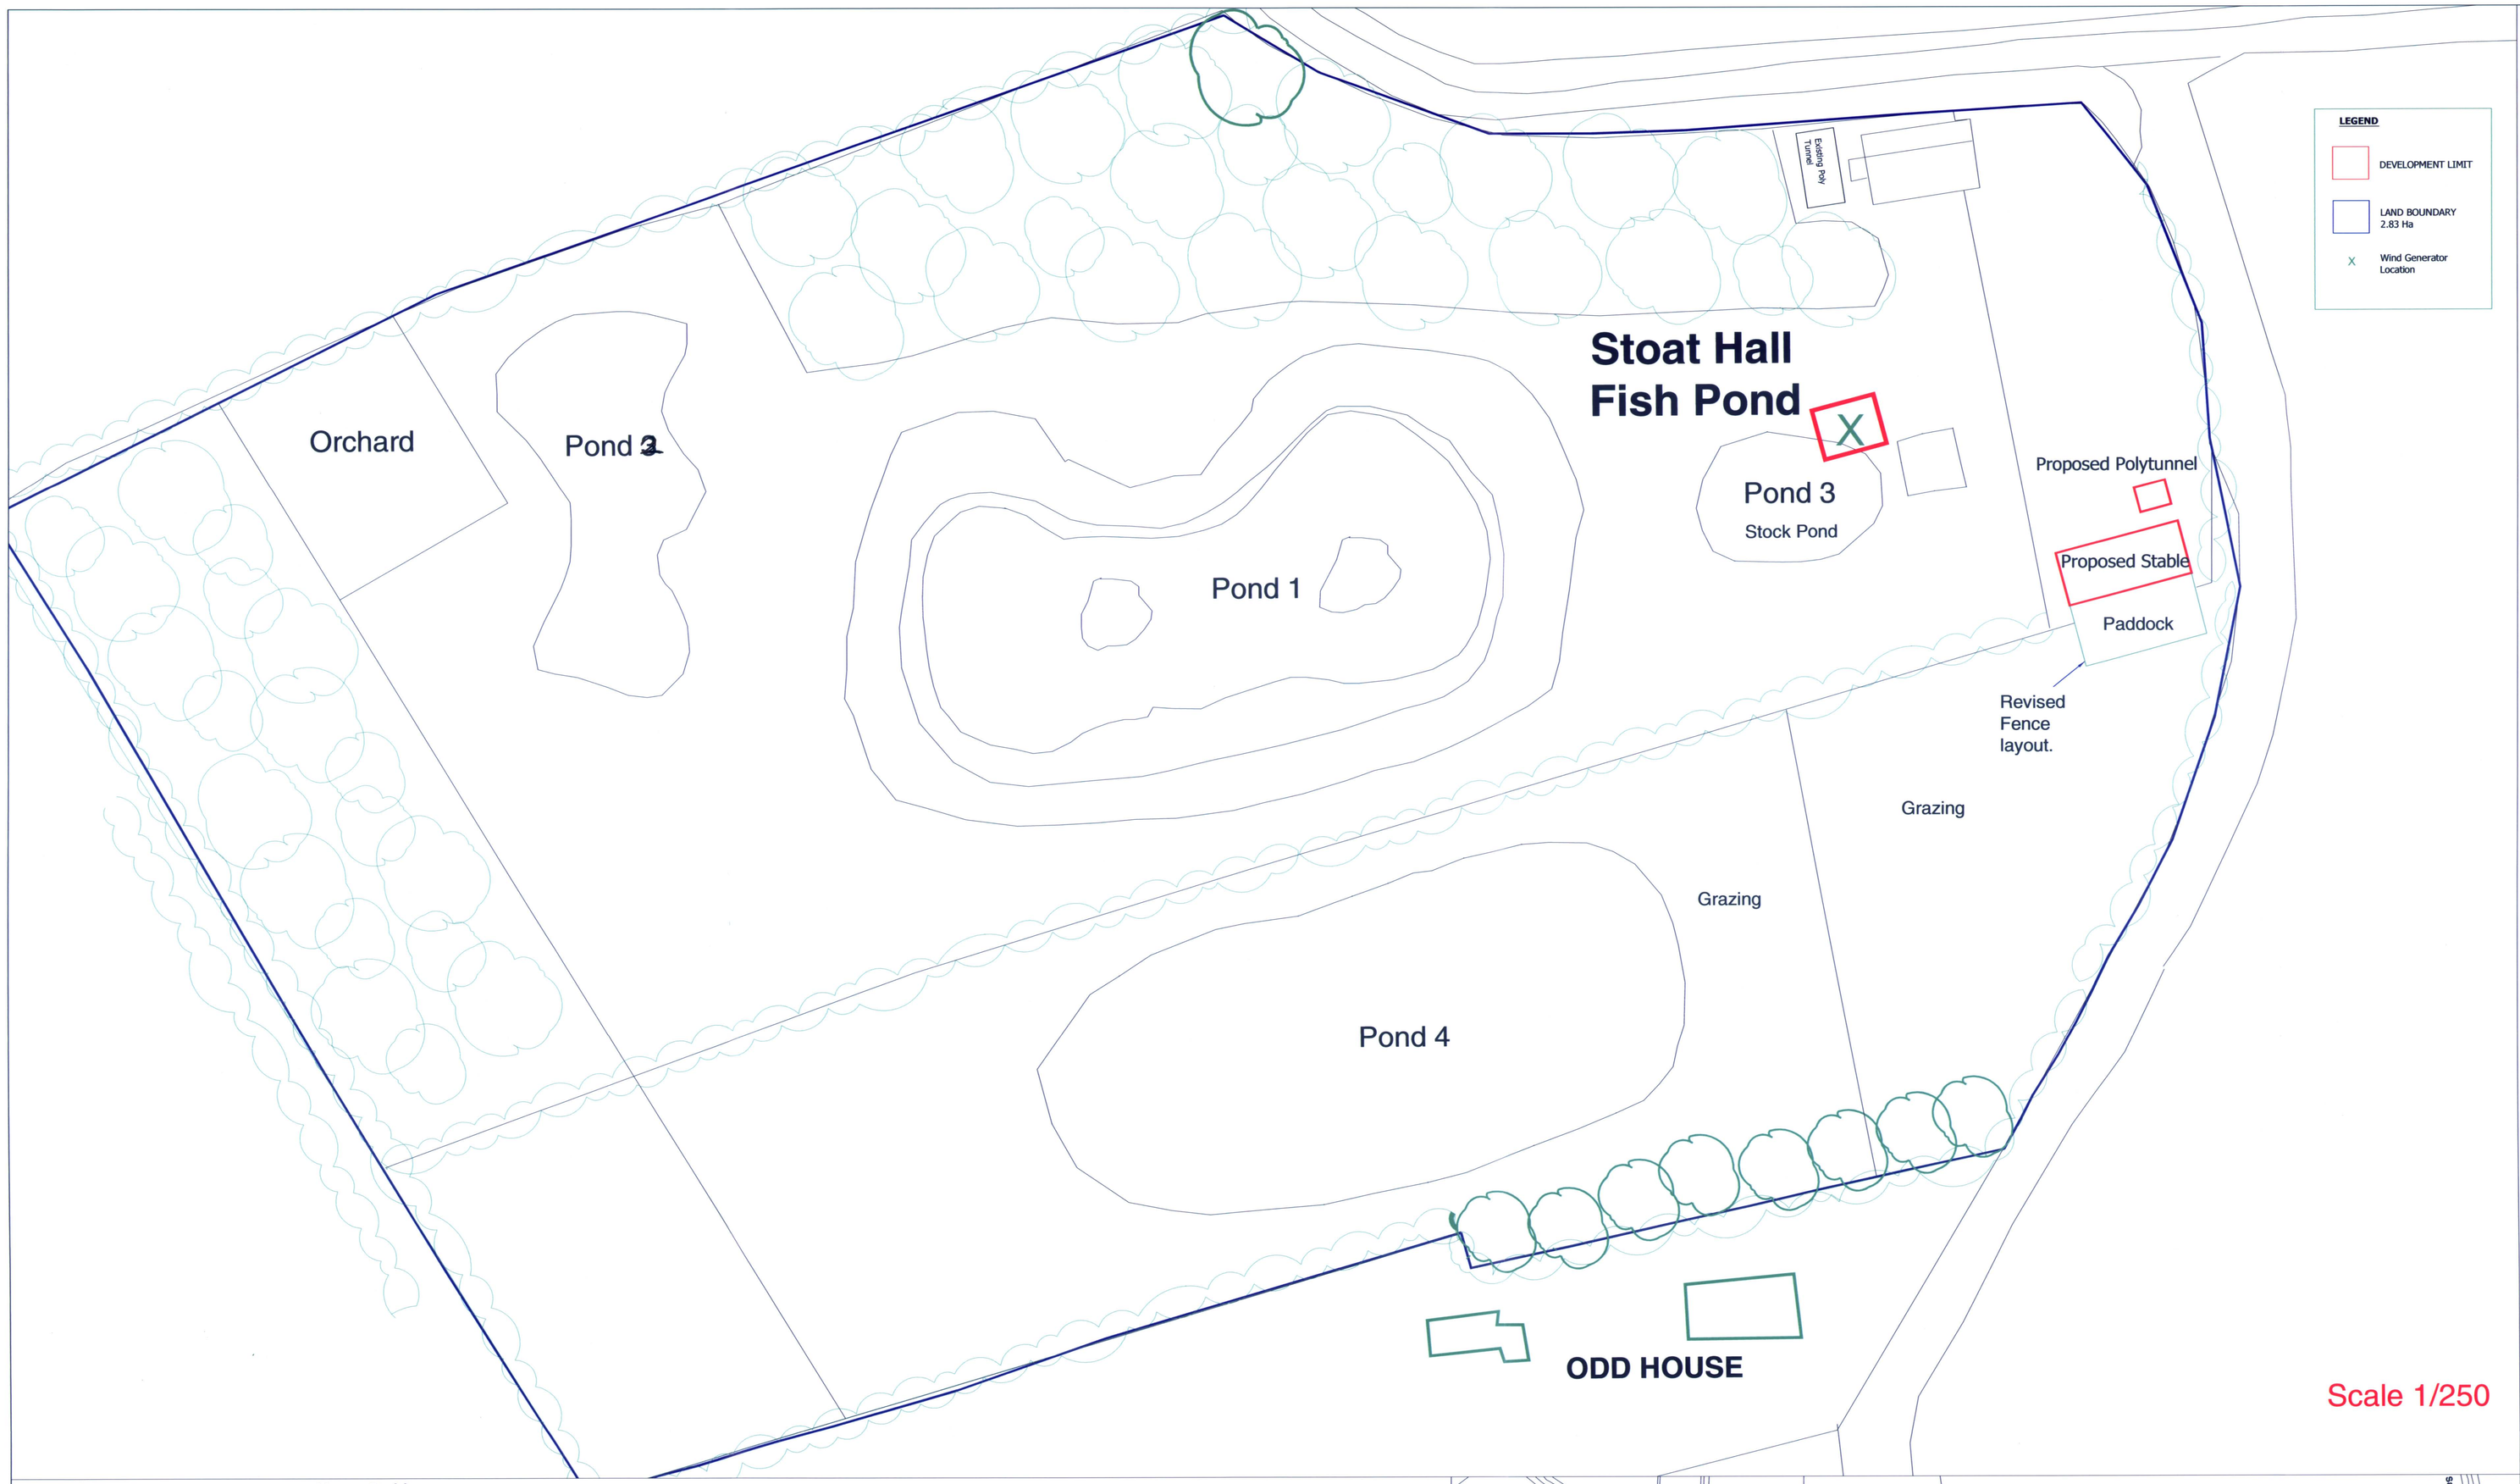

Scale 1/250

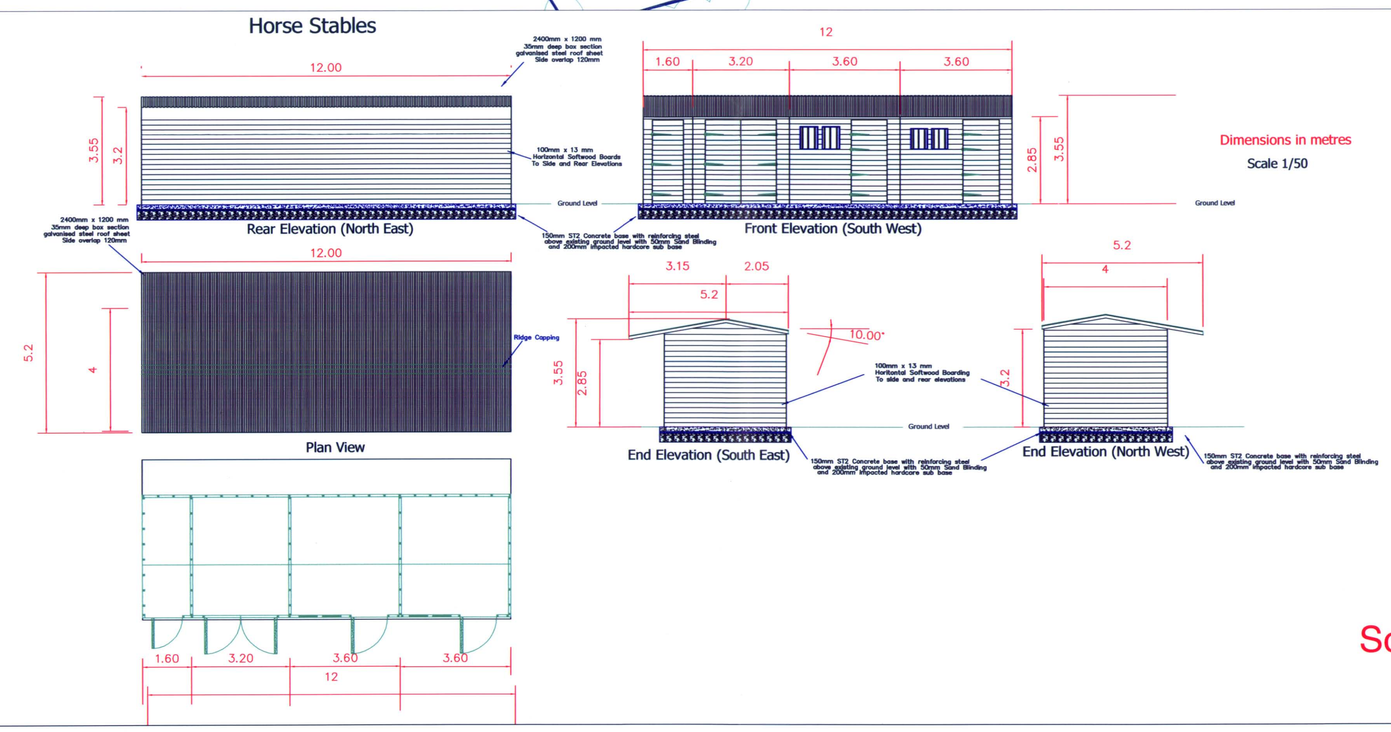

Scale 1/100

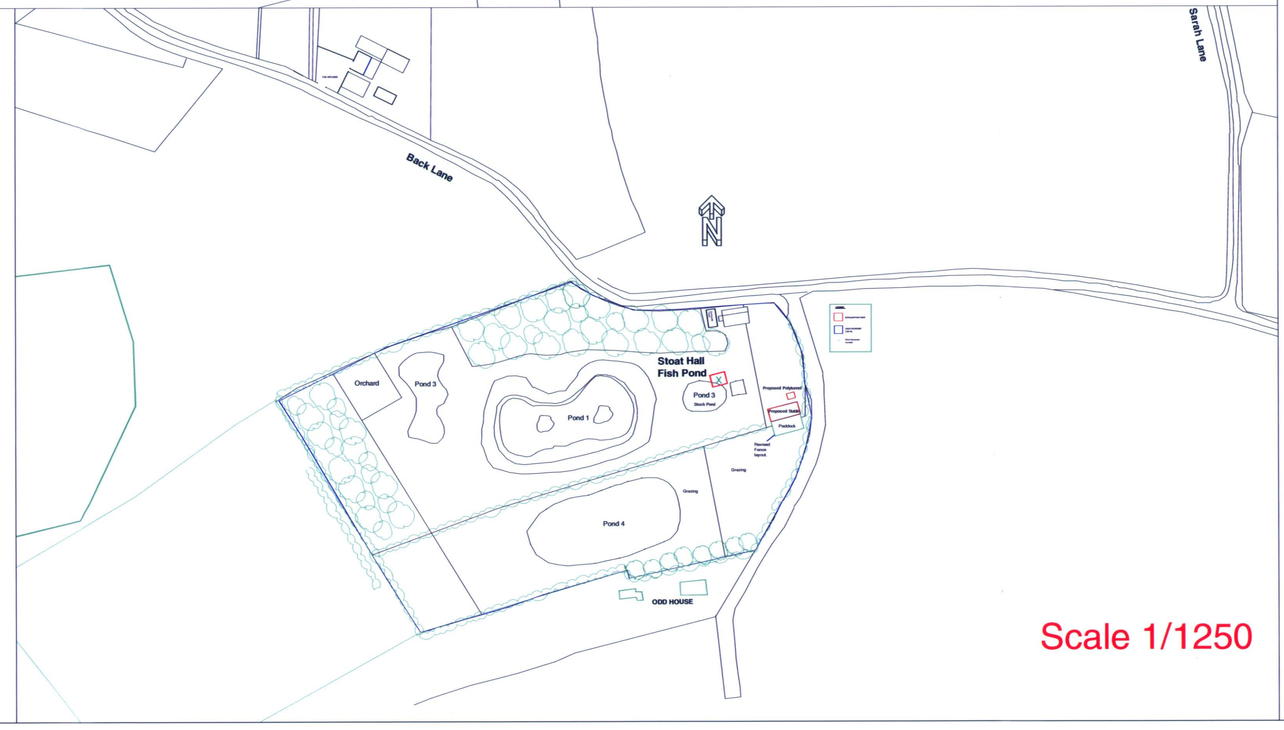

Scale 1/1250

A	Planning Submission Drawing - 9/7/2012

Revisions

For
Mr F Mitchell
Stoat Hall farm
Back Lane
Bretherton
Leyland
PR26 9BE

DRAWN BY
M. J. Hart
52 South Road
Bretherton
PR26 9AB
Tel 01772 600 404

DATE 9 July 2012	DRAWN BY MJH	CHECKED BY	APPROVED BY
	Software App	DATE CHECKED	DATE APPROVED
SCALE 1/50	Comp path/directory		Comp File Name

DRAWING No. A1/PR26/2012/001/A