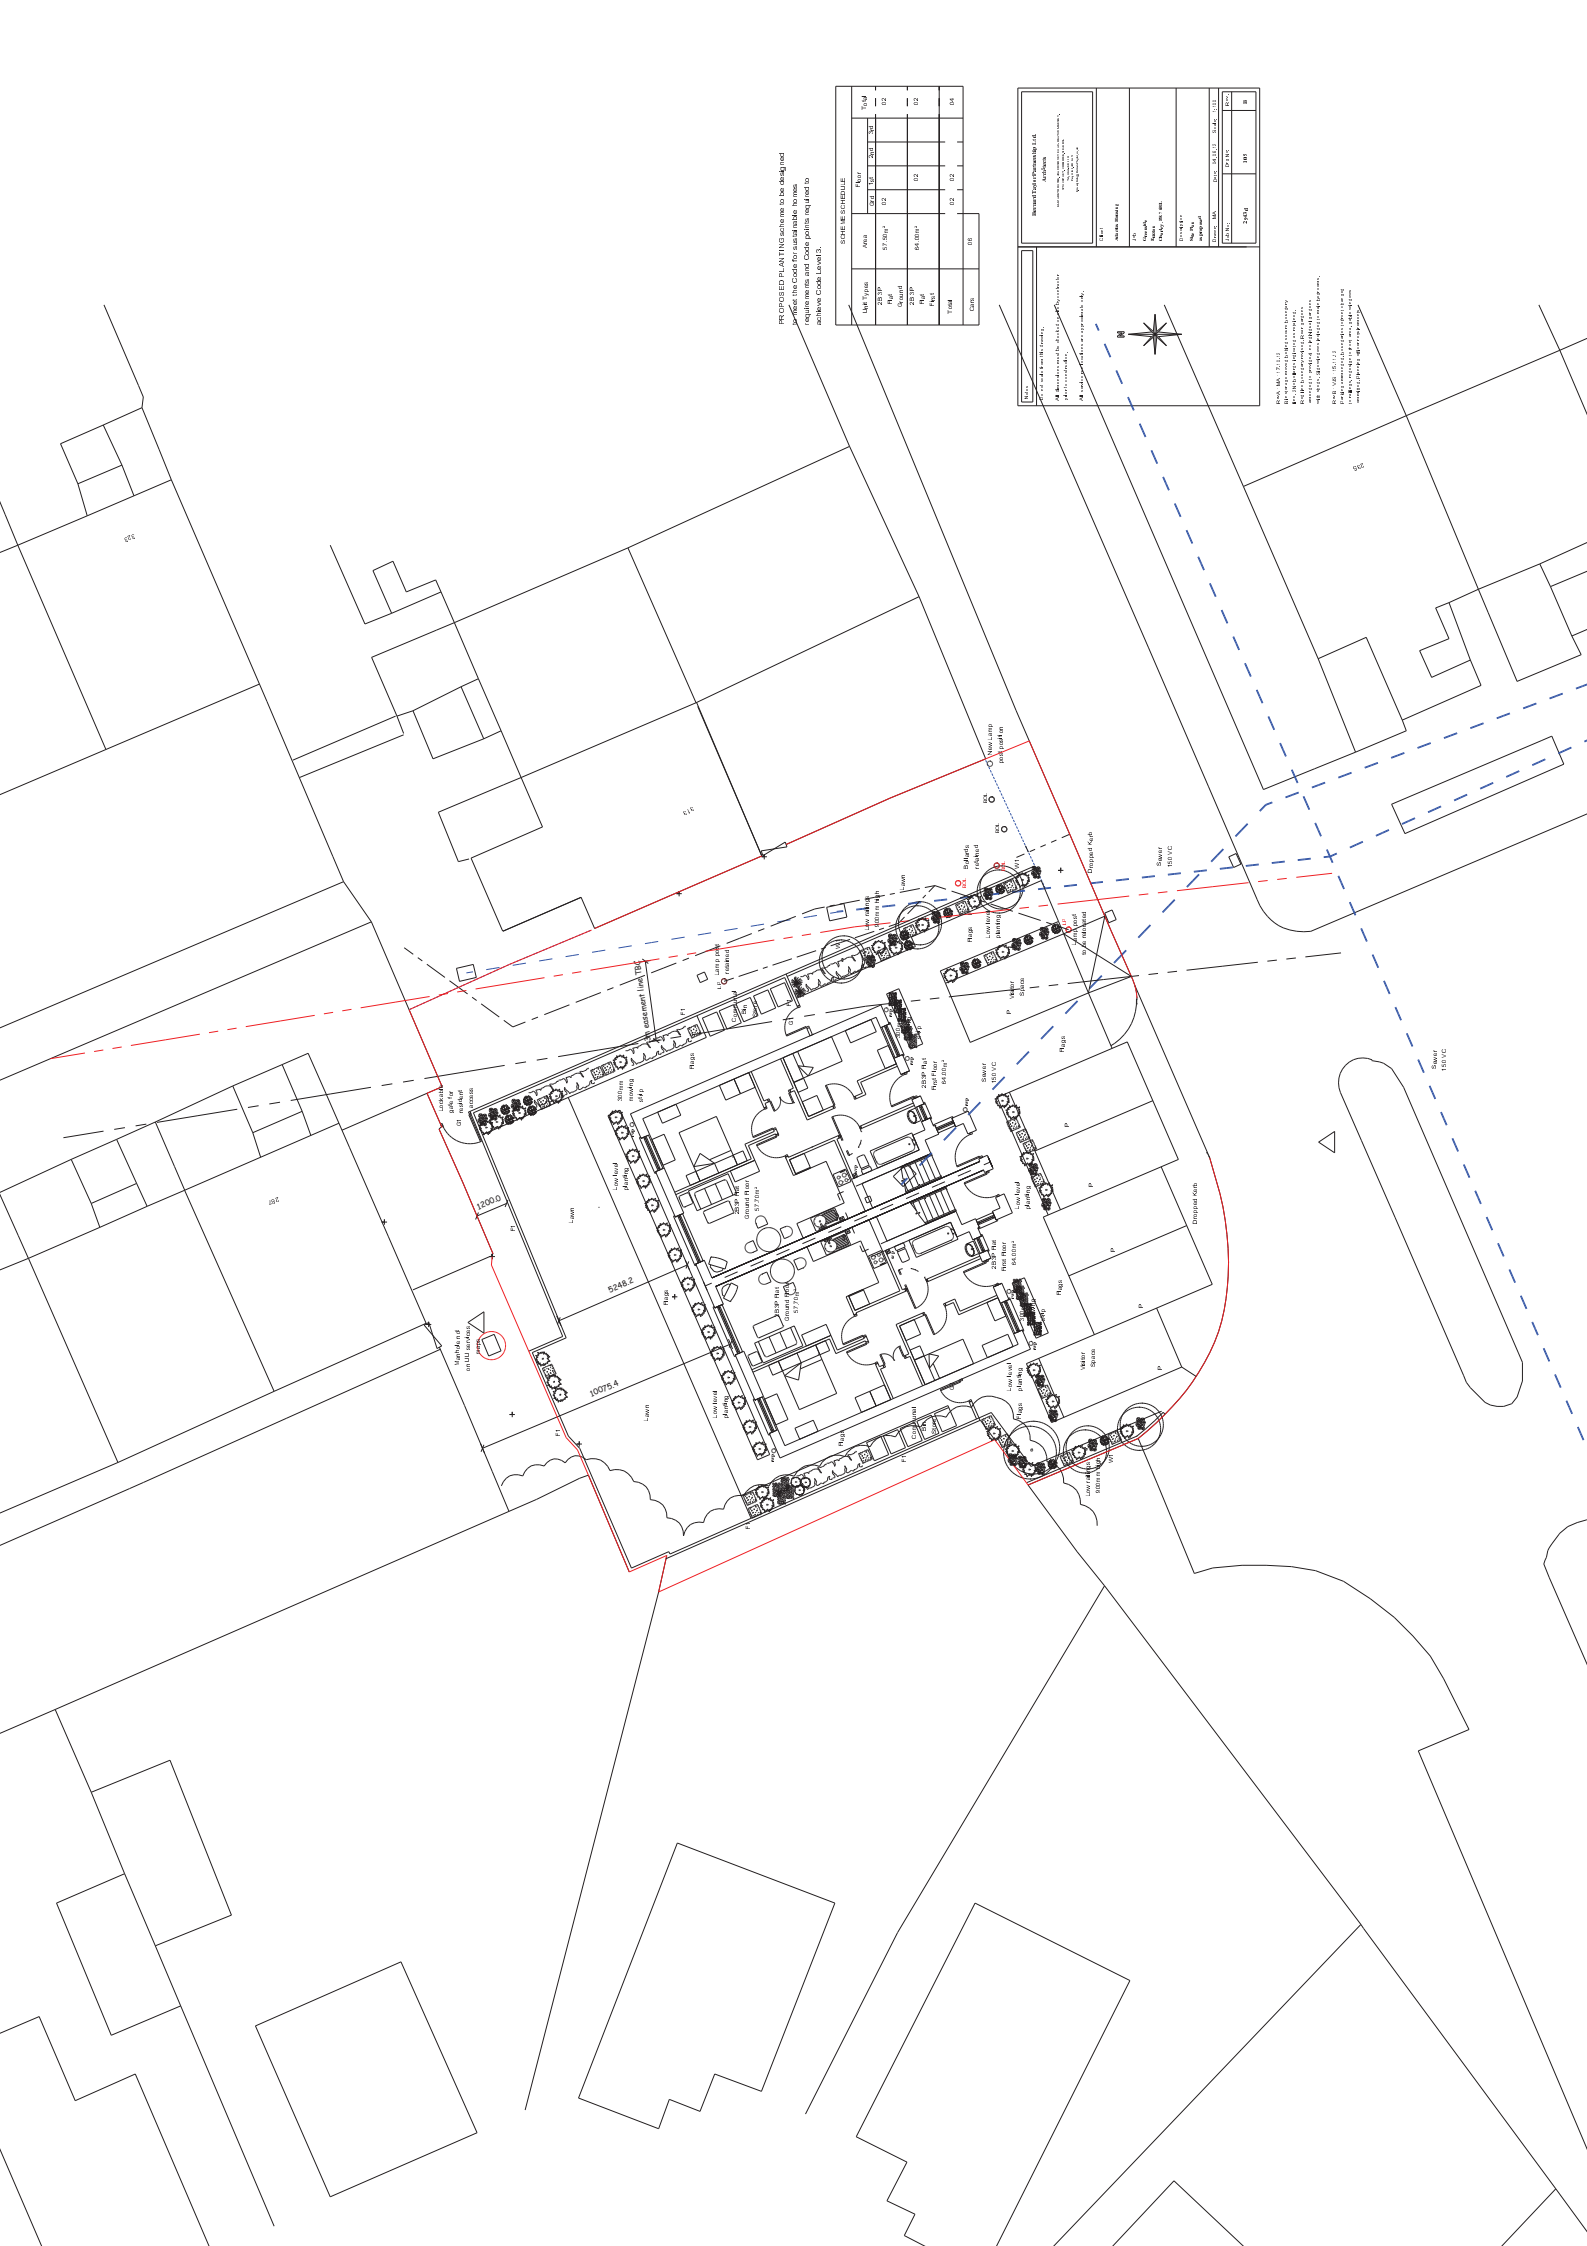
SCHEME SCHEDULE
Unit Types
2B 3P Flat
Total
Area
57.30m²
64.00m²
Floor
Grd
1st
2nd
3rd
Total
02
02
02
02
02
02
02
02
04
08
PROPOSED PLANTING scheme to be designed to meet the Code for sustainable homes requirements and Code points required to achieve Code Level 3.
Barnard Taylor Partnership Ltd.
Architects
Client
Project
Drawing Title
Drawing No.
Date
Scale
Drawn
Checked
Job No.
Rev
Sewer 150 VC
Dropped Kerb
Low level planting
Lawn
1200.0
5248.2
10075.4
N